


Elevation A

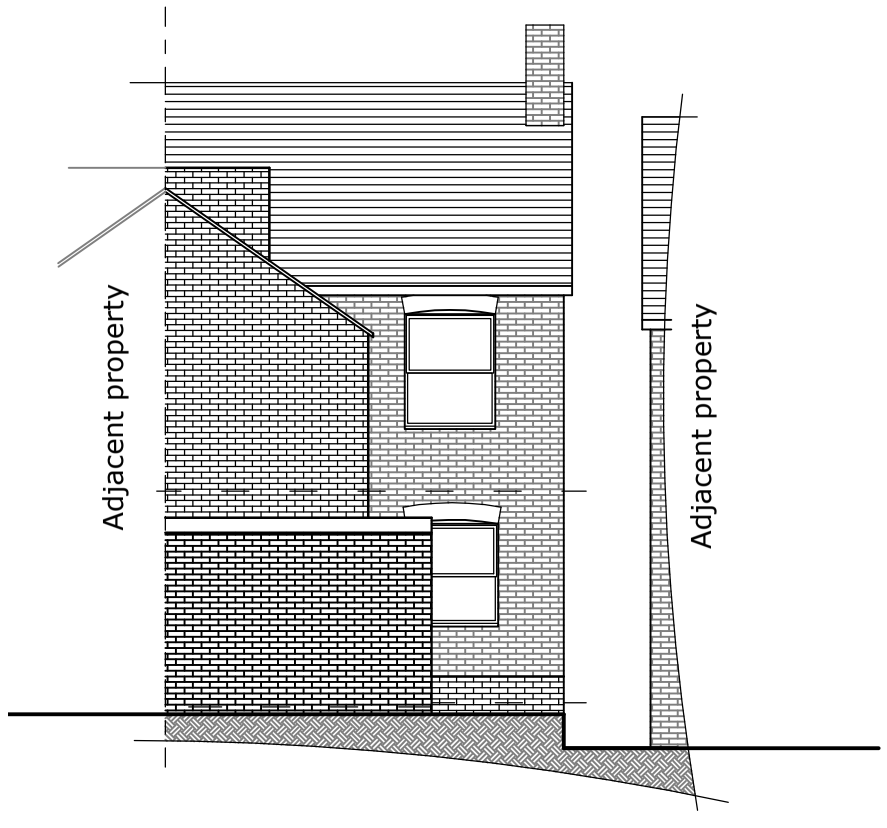

Elevation B



Elevation C

The Contractor must check all dimensions on site before commencing setting out works. Any discrepancies are to be reported immediately.

DO NOT PROCEED IN THE EVENT OF A DISCREPANCY.
DO NOT SCALE FROM THE PRINTS.

0 1 2 3 4 5 m

SCALE BAR 1:100

PLANNING DRAWING

- 12/01/2025
Drawing Revisions

Project
3 Springfield Villas,
Acrefair,
Wrexham,
LL14 3SN

Drawing Title
Elevations
As Existing

Drawing Number	Revision
25-02-PL03	-

Scale 1:100 @ A3

Date Feb 25

DO NOT SCALE

COPYRIGHT RESERVED