
Linden House (F Lloyd Penley Ltd)

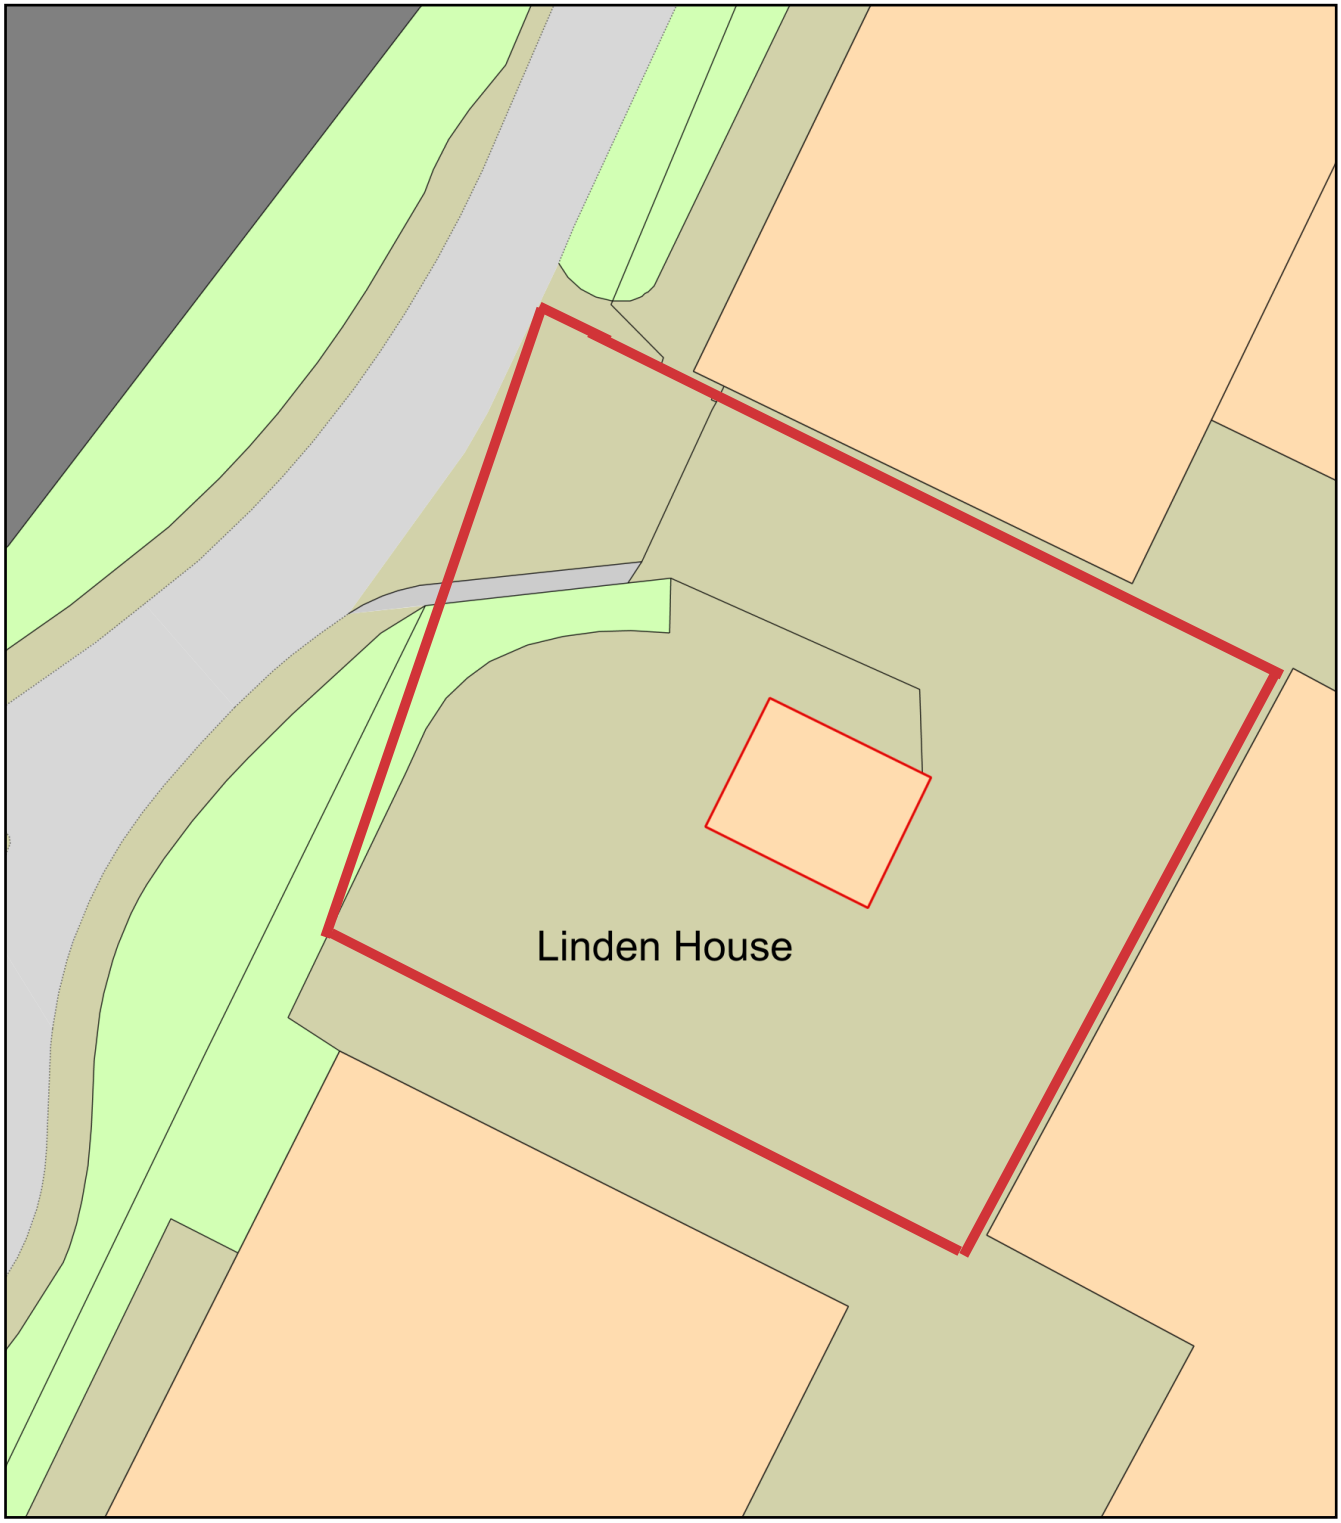

0 20
Metres

N

ReQuestaPlan

Plan Produced for:	J and L Elite Travel
Date Produced:	25 Feb 2025
Plan Reference Number:	TQRQM25056134249084
Scale:	1:500 @ A4

© Crown copyright and database rights 2025 OS 100042766