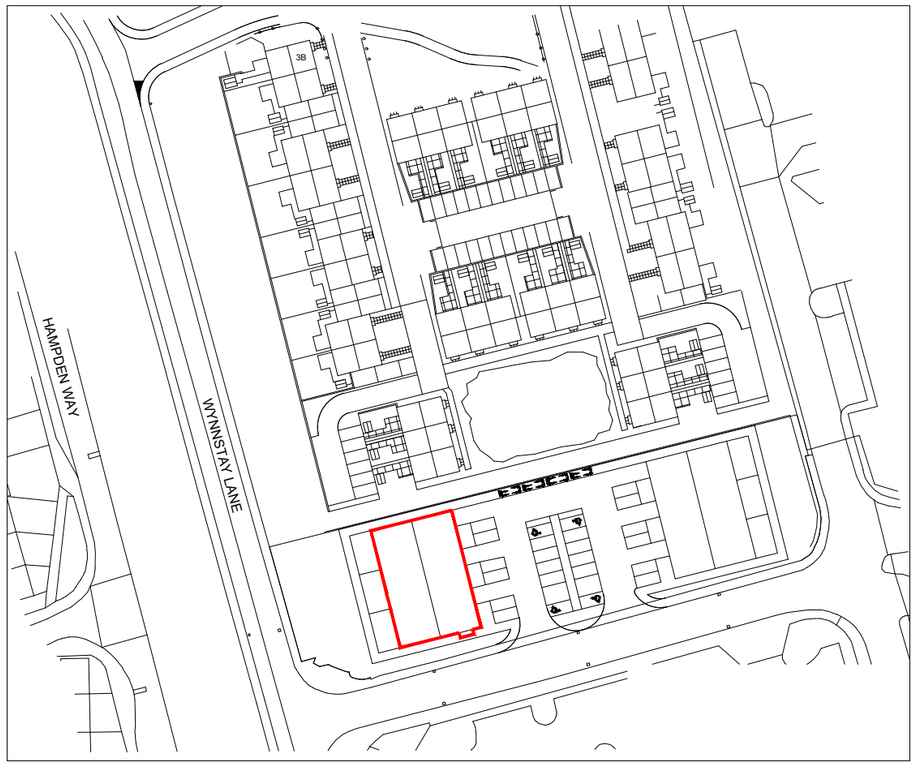


© Crown Copyright 2023. Streetwise Licence No. 100022432

LOCATION PLAN
SCALE 1:1250

N

SCALE BAR @1:1250

0 50m 100m 125m

REVISIONS	DATE	INIT

ISSUED FOR
PLANNING

DRAWING PROJECT
UNITS 4-6 WYNNSTAY INDUSTRIAL ESTATE, RUABON, LL14 6EN

DRAWING TITLE
PLANNING
LOCATION PLAN

CLIENT
SCREWFIX DIRECT LIMITED

DRAWN BY	CHECKED BY	SCALE	DATE
TM	CM	1:1250 @ A3	16.10.2024

DRAWING NUMBER
7997-SF_RUABON-RIL-00-XX-DR-I-0024-LOCATION-P3

Resolution INTERIORS

REGISTERED IN ENGLAND & WALES NO. 3678965. VAT REGISTRATION NO. 723652246
GEORGE SMITH WAY, LUFTON 2000 BUSINESS PARK,YEOVIL, SOMERSET, BA22 8QR
01935 422700 - design@resolutioninteriors.com - www.resolutioninteriors.com

COPYRIGHT OF THIS DRAWING IS RESERVED BY RESOLUTION INTERIORS LIMITED. THE DRAWING IS ISSUED ON THE CONDITION THAT IT IS NOT COPIED, REPRODUCED OR DISCLOSED TO A THIRD PARTY WITHOUT CONSENT.