
THIS DRAWING IS TO BE READ IN CONJUNCTION WITH ALL RELATED DRAWINGS. ALL DIMENSIONS MUST BE CHECKED AND VERIFIED ON SITE BEFORE COMMENCING ANY WORK OR PRODUCING SHOP DRAWINGS. THE ORIGINATOR SHOULD BE NOTIFIED IMMEDIATELY OF ANY DISCREPANCY. THIS DRAWING IS COPYRIGHT AND REMAINS THE PROPERTY ROGER PARRY & PARTNERS.

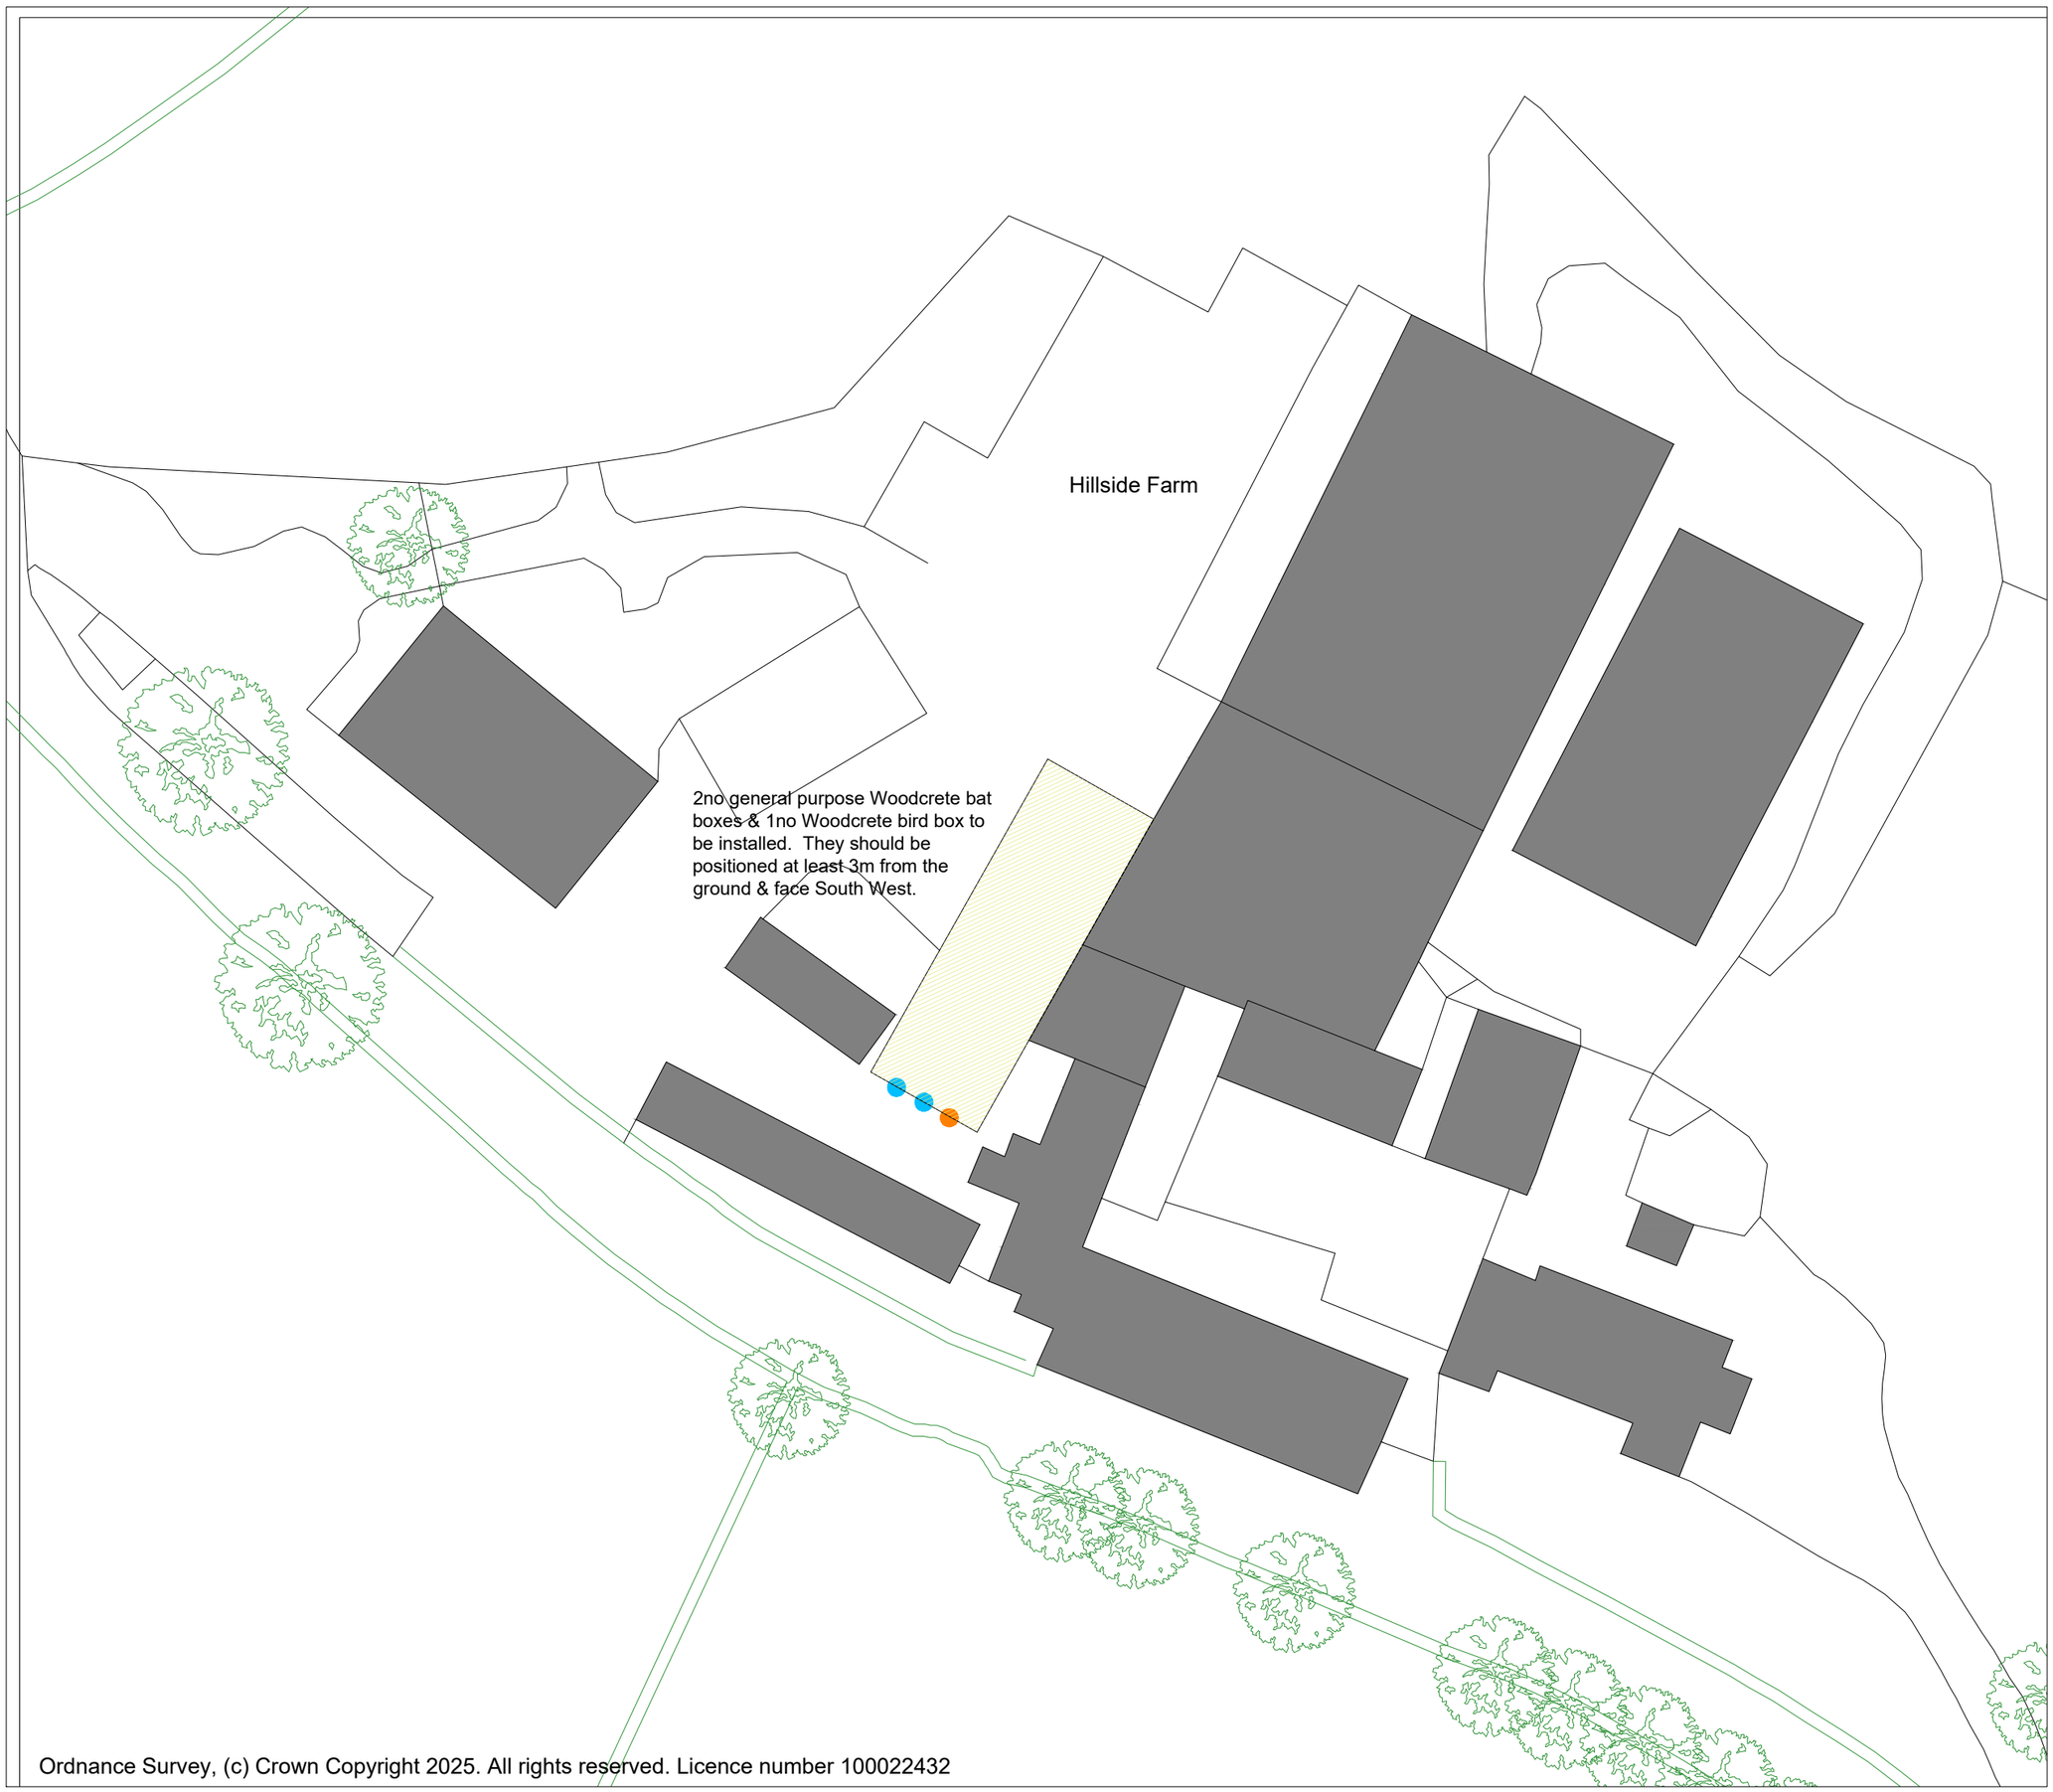

Ordnance Survey, (c) Crown Copyright 2025. All rights reserved. Licence number 100022432

Rev	Description	Date	By
-	-	-	-

Roger Parry & Partners

Residential - Agricultural - Commerical

Project	Proposed Replacement Milking Parlour		
Drawing Title	Biodiversity Enhancement Plan		
Location	Hillside Farm, Willington, Malpas, SY14 7LY		
Client	Mr J Hockenhull		
Scale	1:500 @ A3		
Drawing No	80190 / GH / 004	Rev	-
Drawn By	NB	Date	2025/02/24

MERCIAN HOUSE, 9 DARWIN COURT, OXON BUSINESS PARK, SHREWSBURY, SY3 5HJ
Tel: 01743 791336
E-mail: mail@rogerparry.net
Web address: www.rogerparry.net
Roger Parry & Partners LLP partnership no.OC312203
Registered in England and Wales.
A list of members of the LLP is available at the above address.

RICS Regulated by RICS