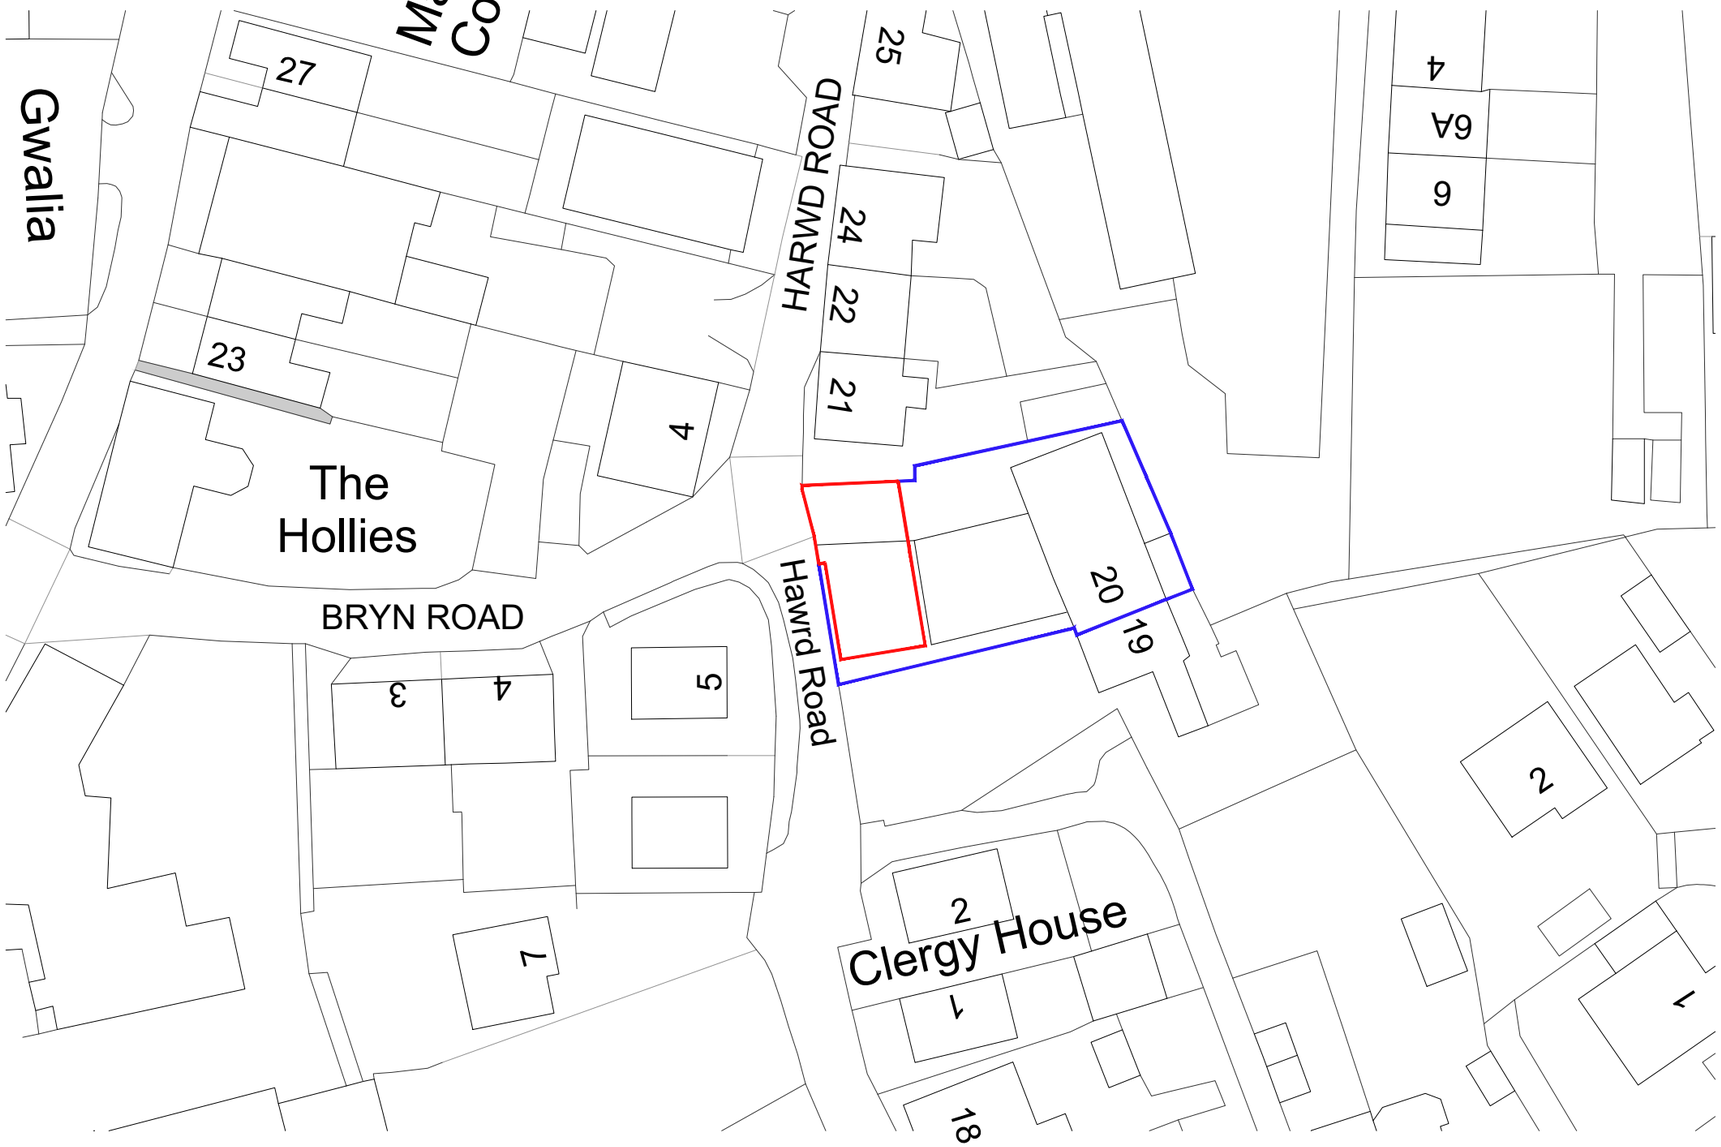


Key
Site Ownership
Location of Proposed Works

N

Project:	**20 Harwd Road**
Address:	20 Harwd Road Brymbo Wrexham LL11 5BP
Drawing Title:	Location Plan
Drawing Number:	**HR-PL-02A**
Scale @ A3:	1:500
Date:	16.02.25