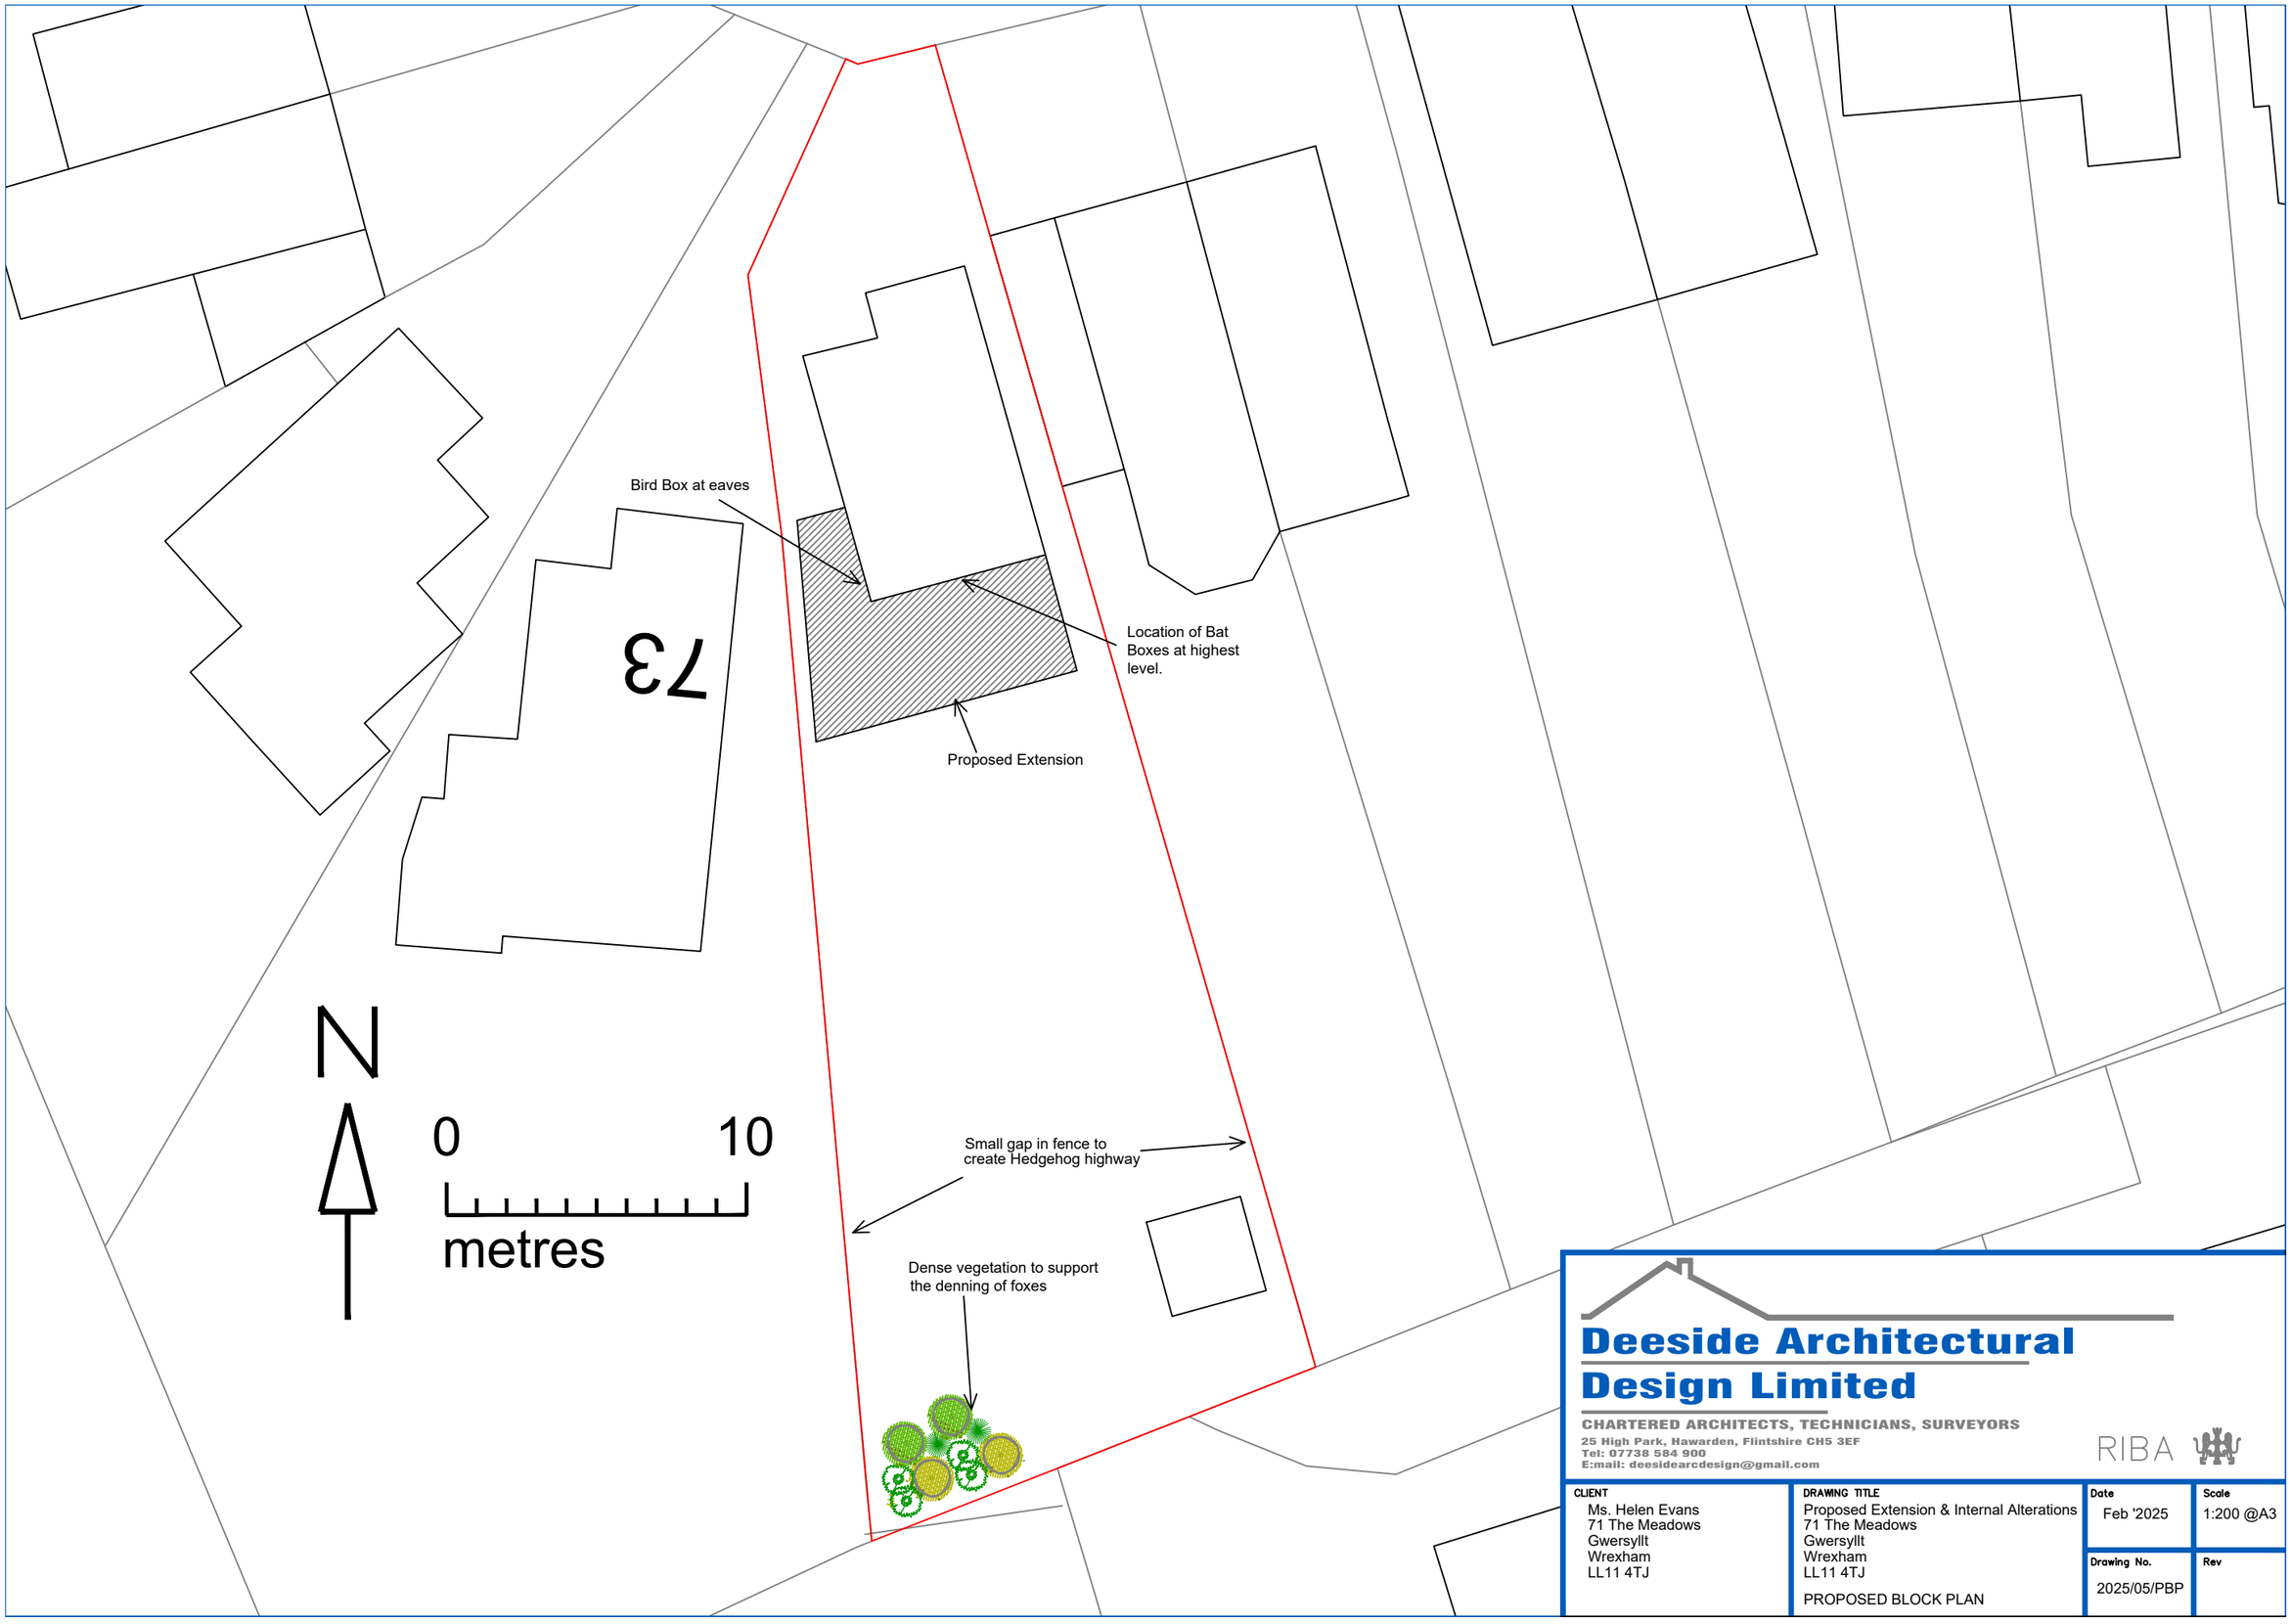


Deeside Architectural Design Limited

CHARTERED ARCHITECTS, TECHNICIANS, SURVEYORS

25 High Park, Hawarden, Flintshire CH5 3EF
Tel: 07738 584 900
E:mail: deesidearcdesign@gmail.com

RIBA

CLIENT	DRAWING TITLE	Date	Scale
Ms. Helen Evans 71 The Meadows Gwersyllt Wrexham LL11 4TJ	Proposed Extension & Internal Alterations 71 The Meadows Gwersyllt Wrexham LL11 4TJ PROPOSED BLOCK PLAN	Feb '2025	1:200 @A3
		Drawing No. 2025/05/PBP	Rev