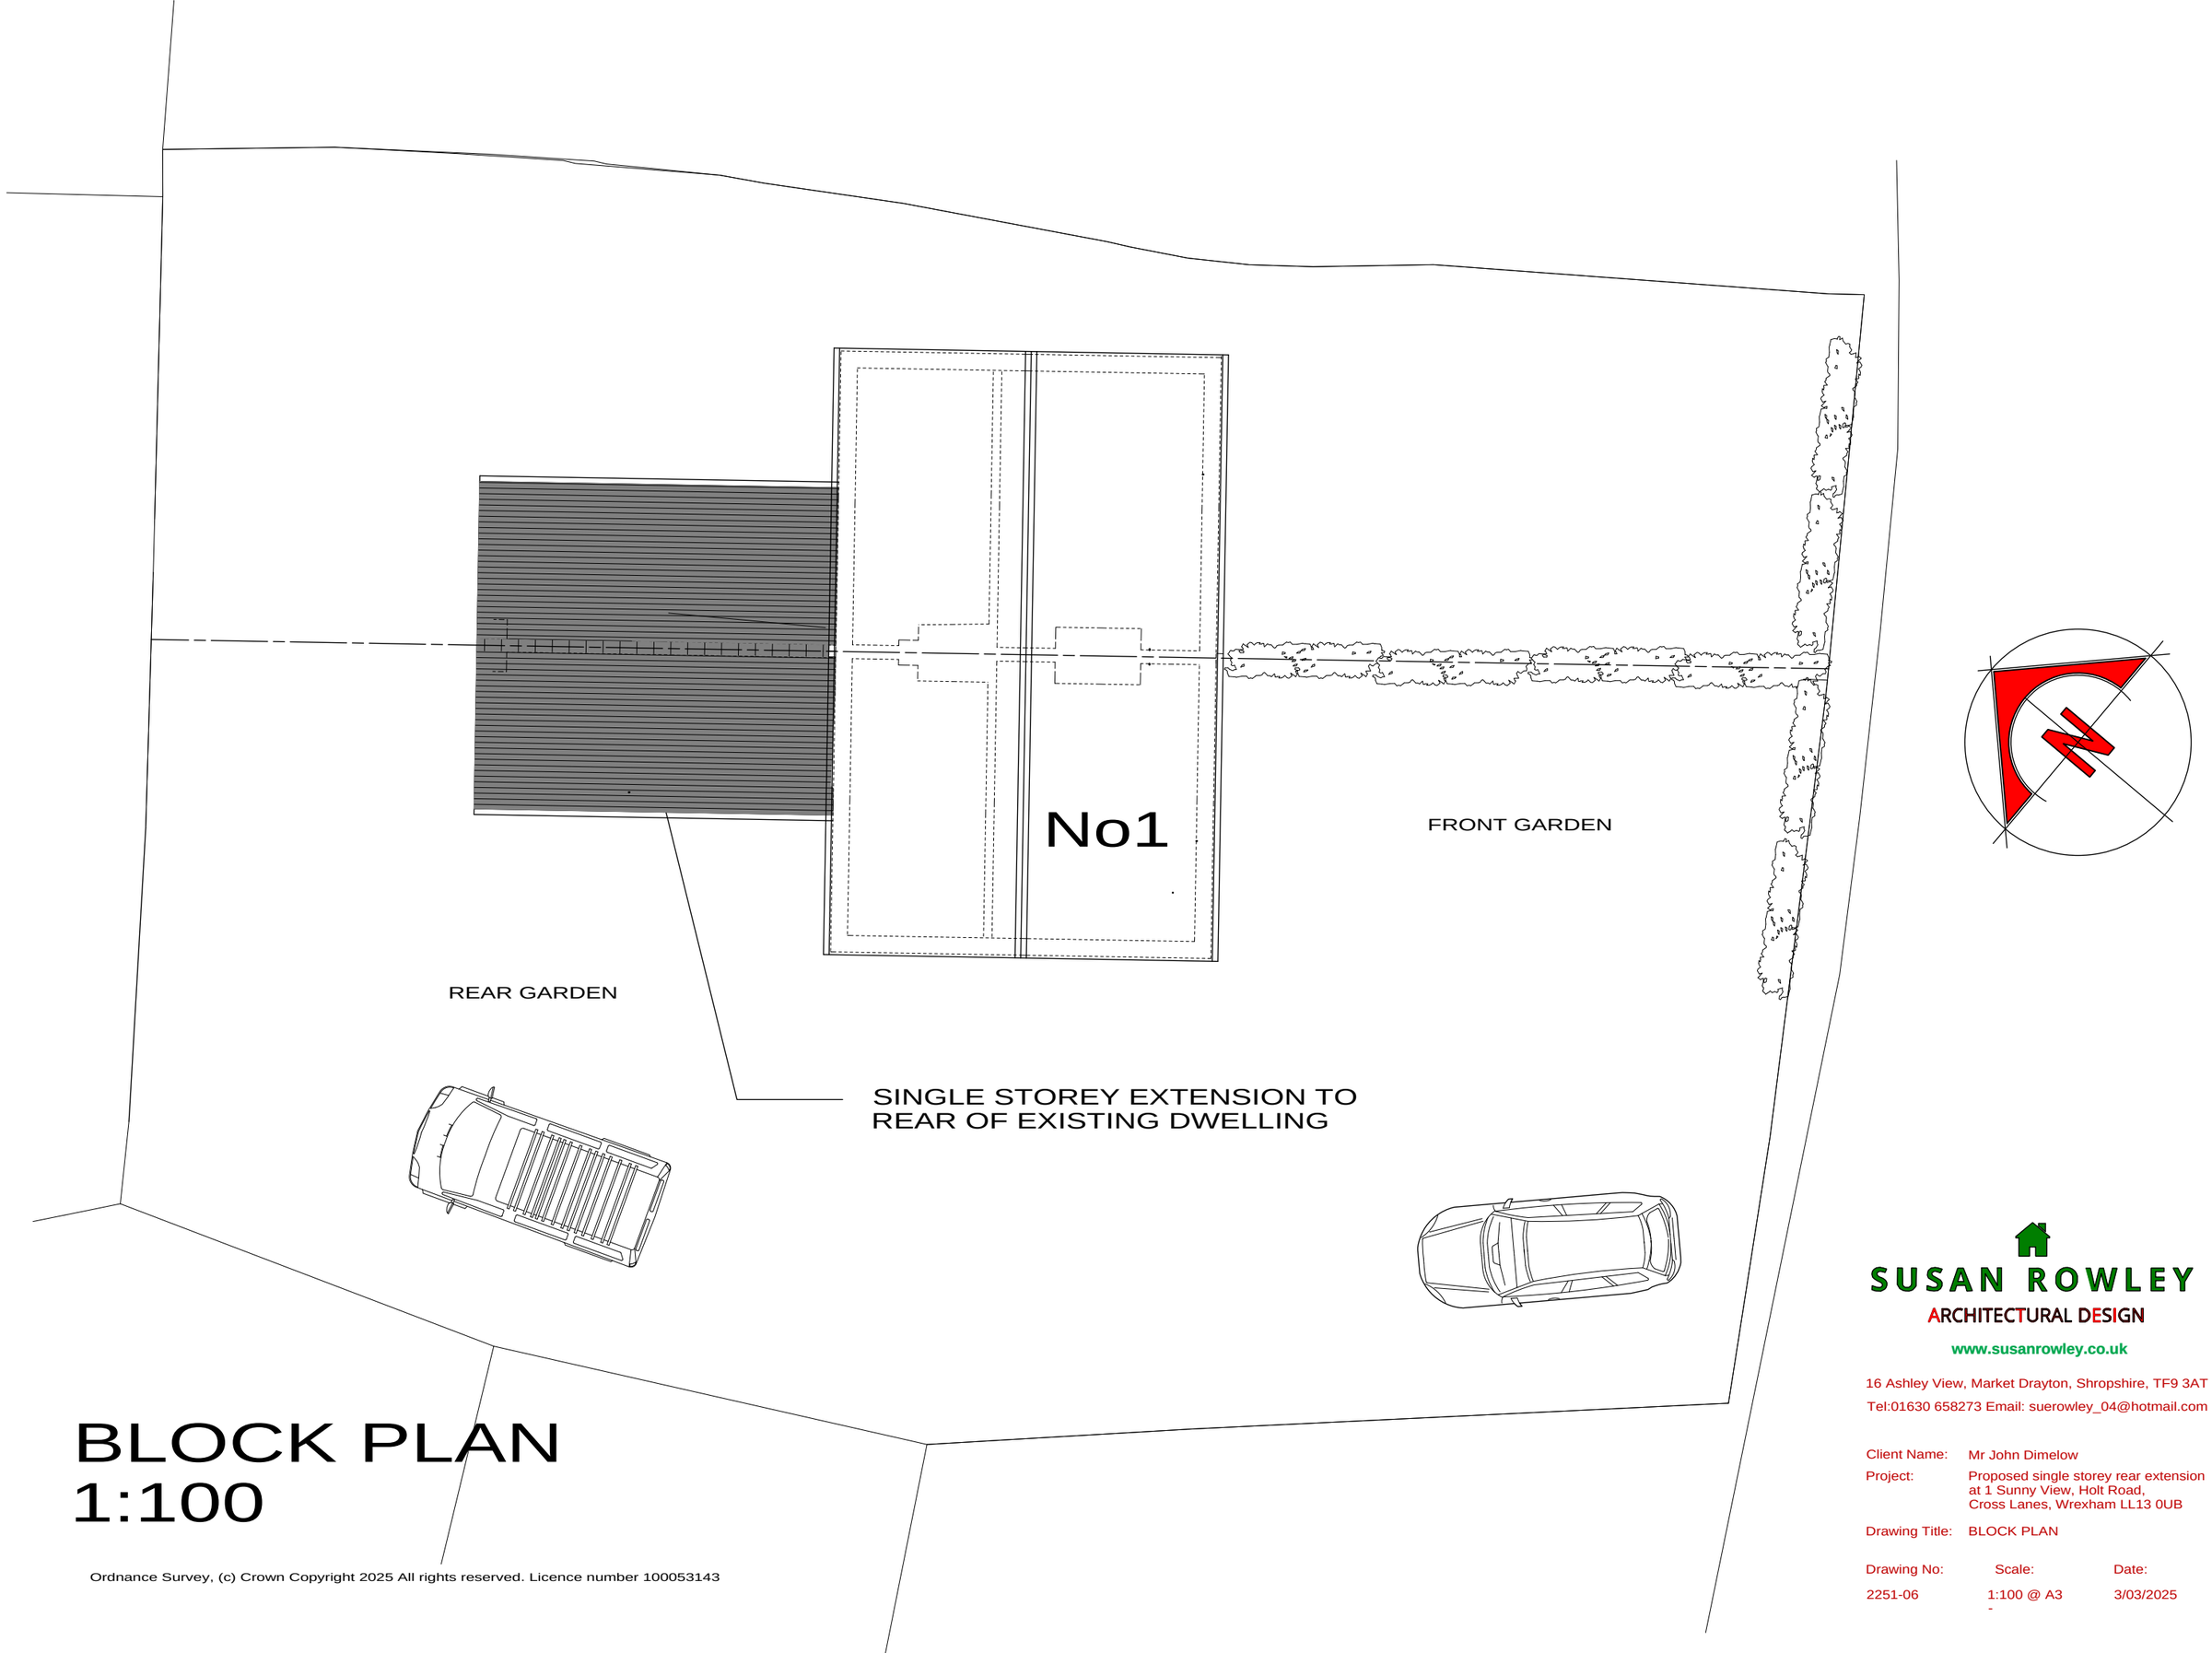


BLOCK PLAN
1:100

Ordnance Survey, (c) Crown Copyright 2025 All rights reserved. Licence number 100053143

SUSAN ROWLEY
ARCHITECTURAL DESIGN
www.susanrowley.co.uk
16 Ashley View, Market Drayton, Shropshire, TF9 3AT
Tel:01630 658273 Email: suerowley_04@hotmail.com

Client Name:	Mr John Dimelow
Project:	Proposed single storey rear extension at 1 Sunny View, Holt Road, Cross Lanes, Wrexham LL13 0UB
Drawing Title:	BLOCK PLAN

Drawing No:	Scale:	Date:
2251-06	1:100 @ A3	3/03/2025