0 10 20 30 40 50m

Scale 1:1250

N

NOTES

- All dimensions and levels are to be checked on site.
- Any discrepancies are to be reported to the architect before any work commences.
- This drawing shall not be scaled to ascertain any dimensions. Work to figured dims only.
- This drawing shall not be reproduced without express written permission from AEW.
- Title overlay drawings and ownership boundaries are produced using all reasonable endeavours. AEW cannot be responsible for the accuracy or scale discrepancy of base plans supplied to them.
- All works are to be undertaken in accordance with Building Regulations and the latest British Standards.
- All proprietary materials and products are to be used strictly in accordance with the manufacturers recommendations.


CDM 2015

Client notified of duties: **at design workshops.**

Principal Designer: **TBC**

Unless noted below, all known hazards have been highlighted on the drawing:

- Drawing Based on Glanville's Survey drawing no. 8190110/4101 dated January 2019 and OS Promap
- Scale for planning purposes only.
- Extent of McDonald's Demise Indicated thus:
- Extent of McDonald's Application Indicated thus:

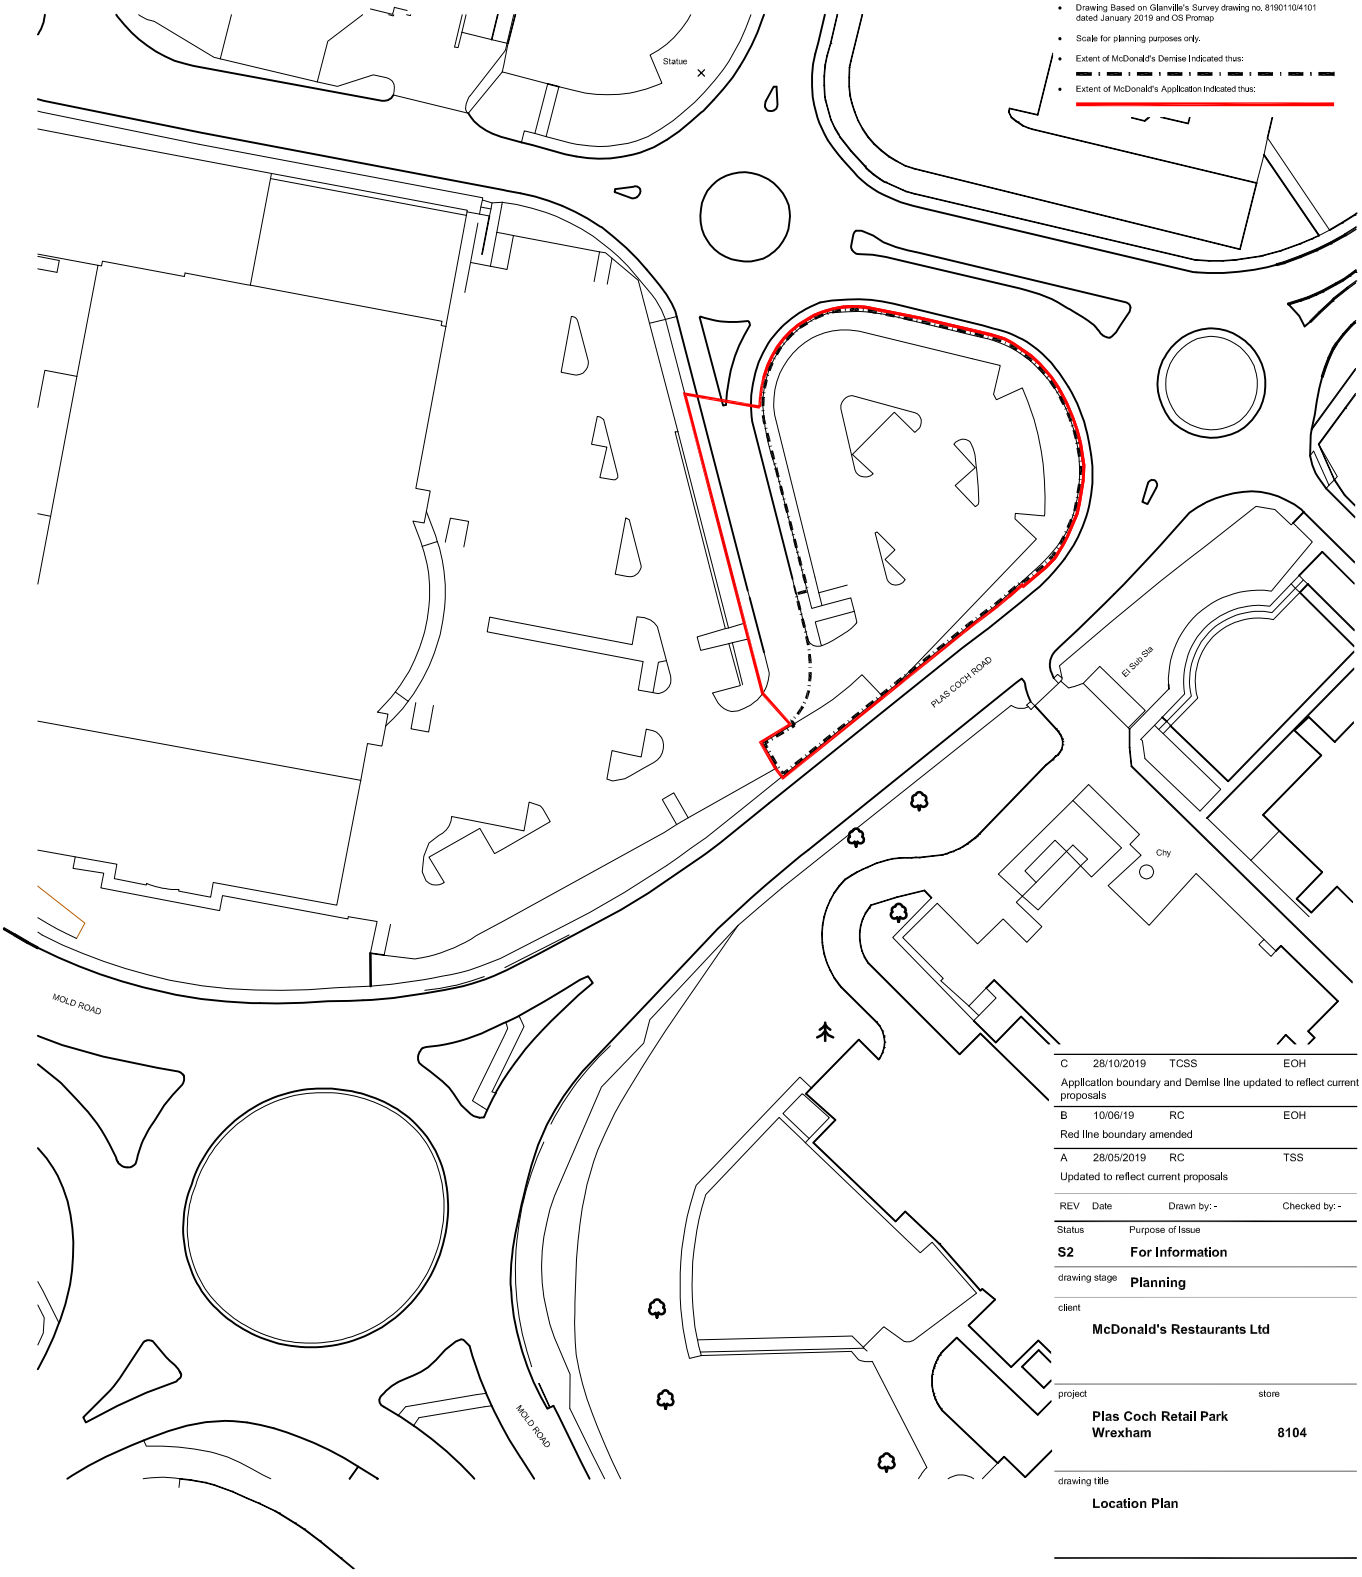

REV	Date	Drawn by: -	Checked by: -
C	28/10/2019	TCSS	EOH
	Application boundary and Demise line updated to reflect current proposals		
B	10/06/19	RC	EOH
	Red line boundary amended		
A	28/05/2019	RC	TSS
	Updated to reflect current proposals		

Status: **S2** — Purpose of Issue: **For Information**

drawing stage: **Planning**

client: **McDonald's Restaurants Ltd**

project: **Plas Coch Retail Park, Wrexham**

store: **8104**

drawing title: **Location Plan**

date: **18/01/2019** drawn: **ZF**

scale@A4: **1:1250** checked: **TSS**

Location Plan

Rev **C**

Job No **7391_AEW_8104_0001**

aew architects
0161 214 4370
www.aewarchitects.com