


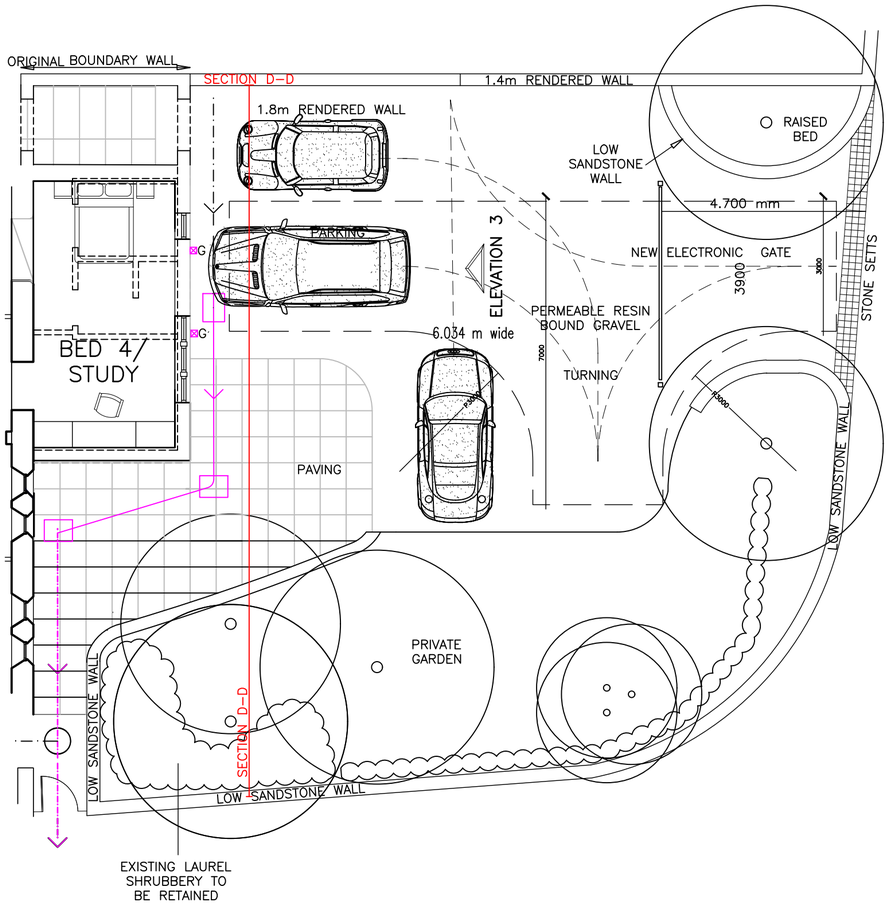

Former Presbyterian Church, Holt

DRAWING No: A (050) 10

REVISION D

TITLE: New Driveway Gate Plan and Section

DATE: 27-02-25

SCALE 1:100 @ A2