
NORTH

Ordnance Survey®
Ukmapcentre.com

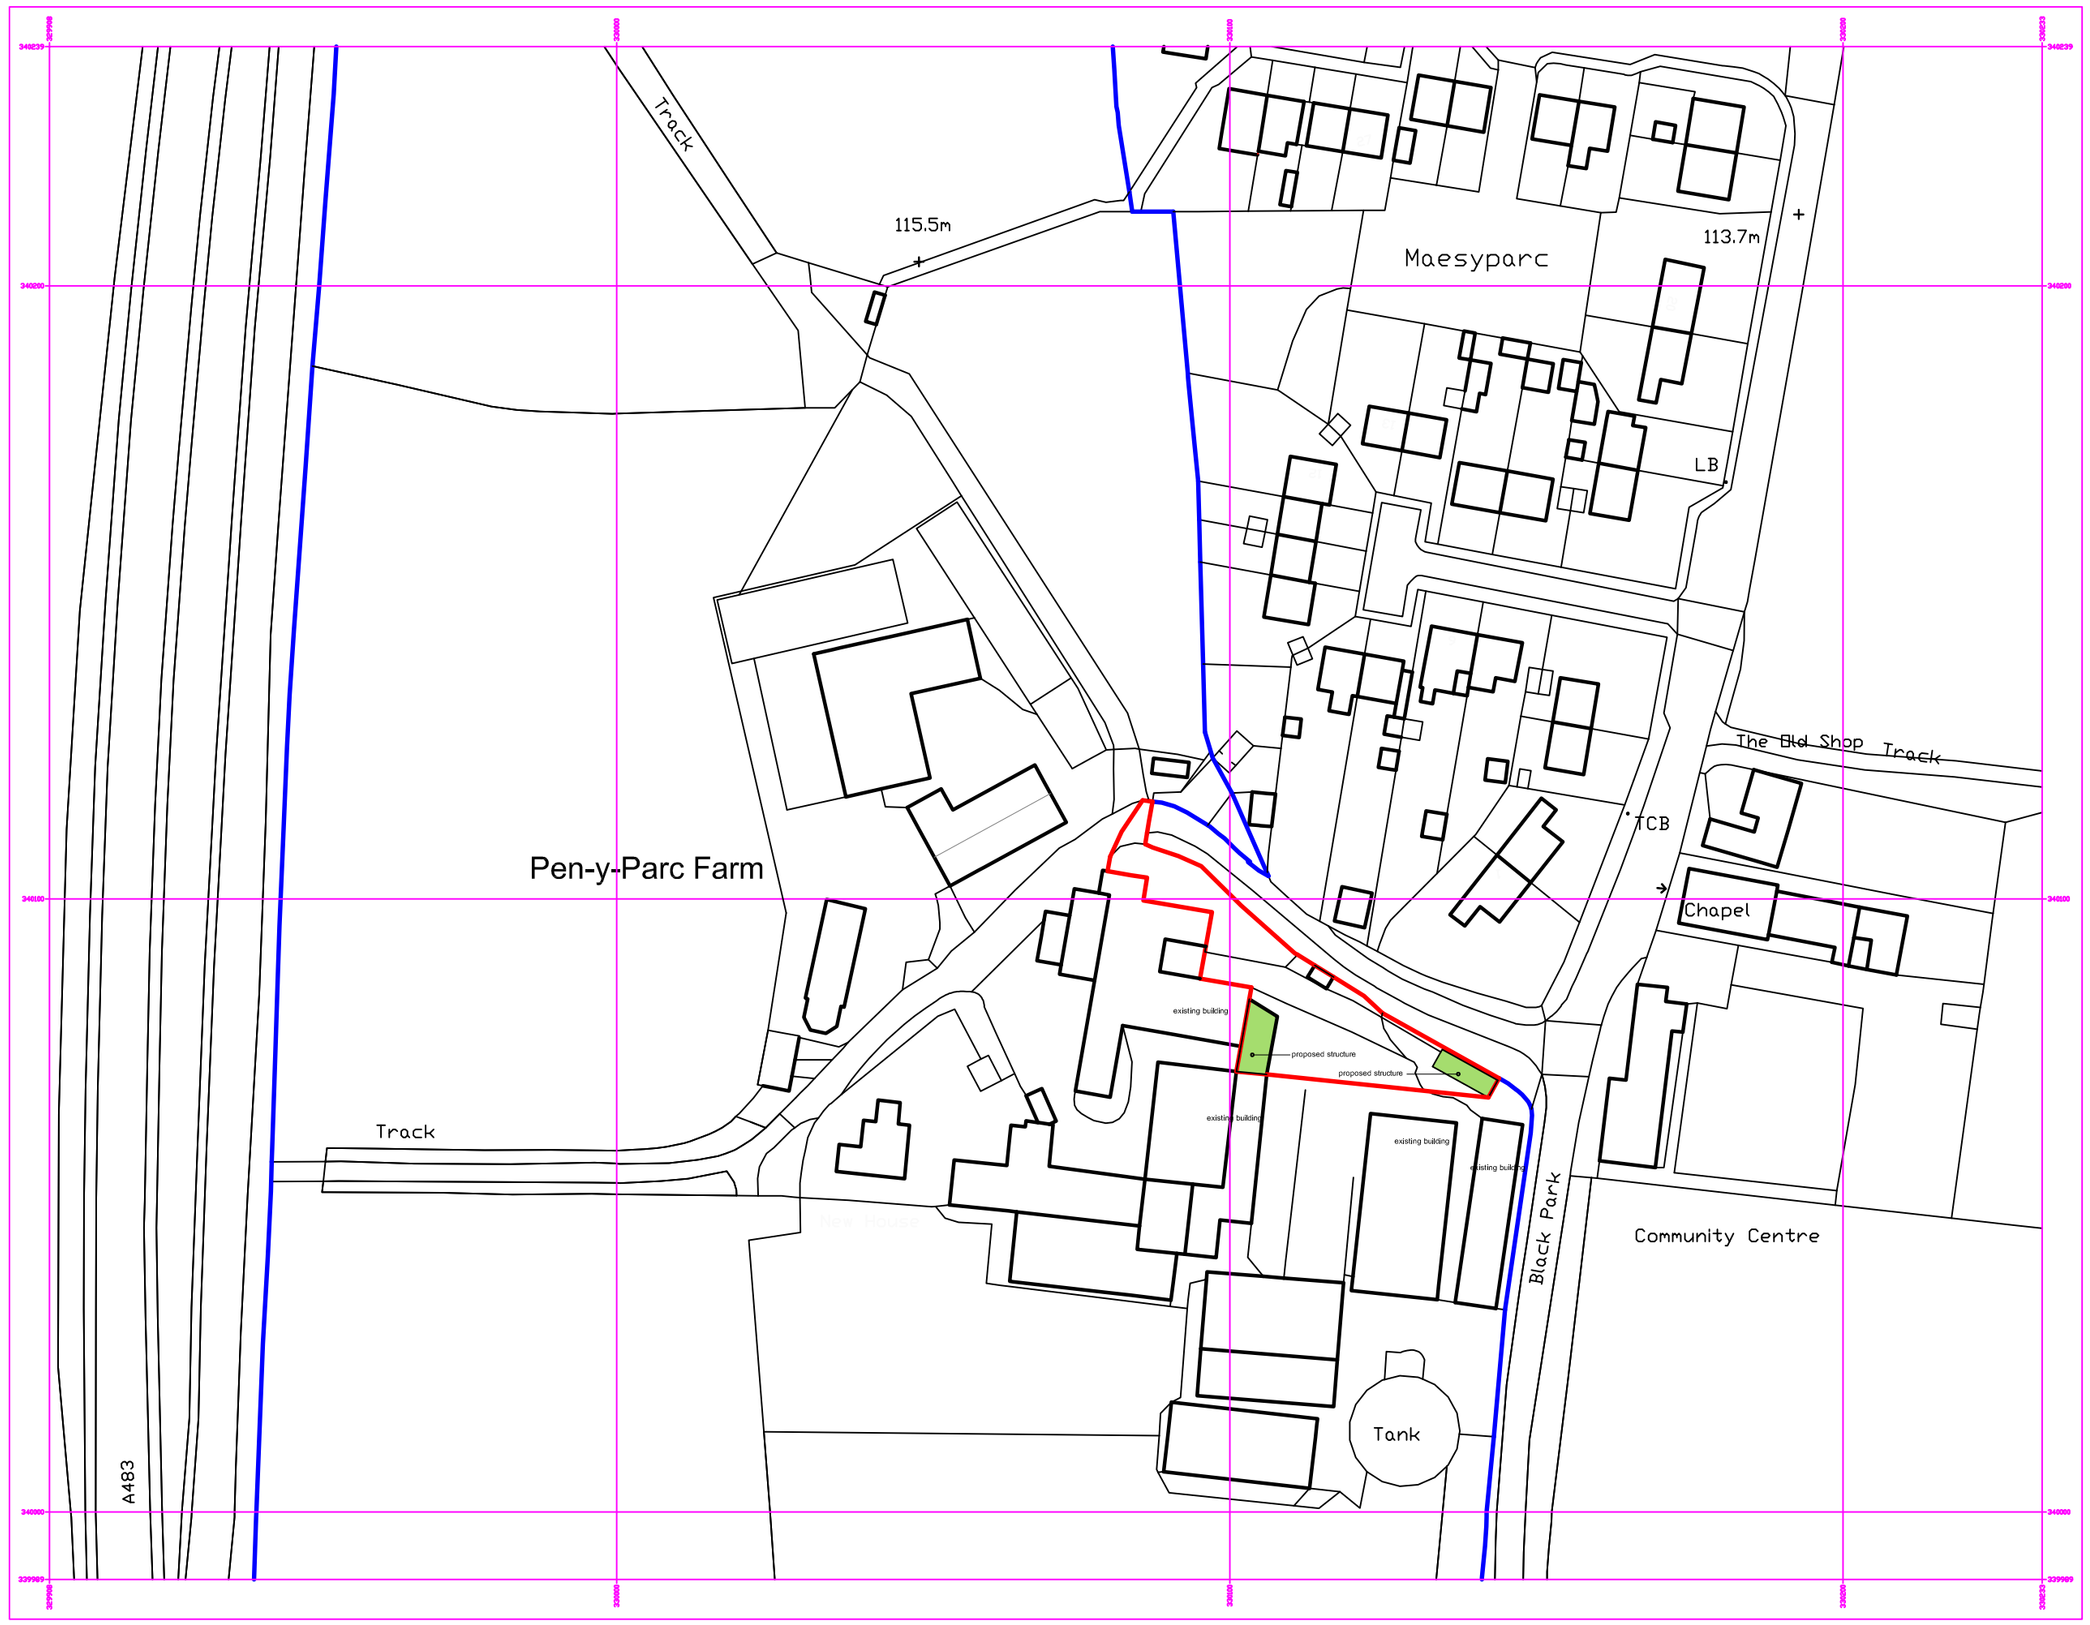

Serial number: 276963
© Crown copyright and database right 2023
Ordnance Survey licence 100048957
Reproduction in whole or in part is prohibited
without the prior permission of Ordnance Survey.

0 20 40 60 80 100
metres

go2plan
Design & Planning
Tel: 07957 634478 email: jon@go2plan.co.uk

PROPOSED LOCATION PLAN FOR AGRICULTURAL BUILDINGS
PEN-Y-PARC FARM, BLACK PARK
HALTON, CHIRK
WREXHAM, LL14 5AX

Scale bar in metres

Dwg No.	PCW 004
Scale:	1:1000 @ A2
date:	13.02.25
drawn:	jon evans