
NORTH

Ordnance Survey©
Ukmapcentre.com

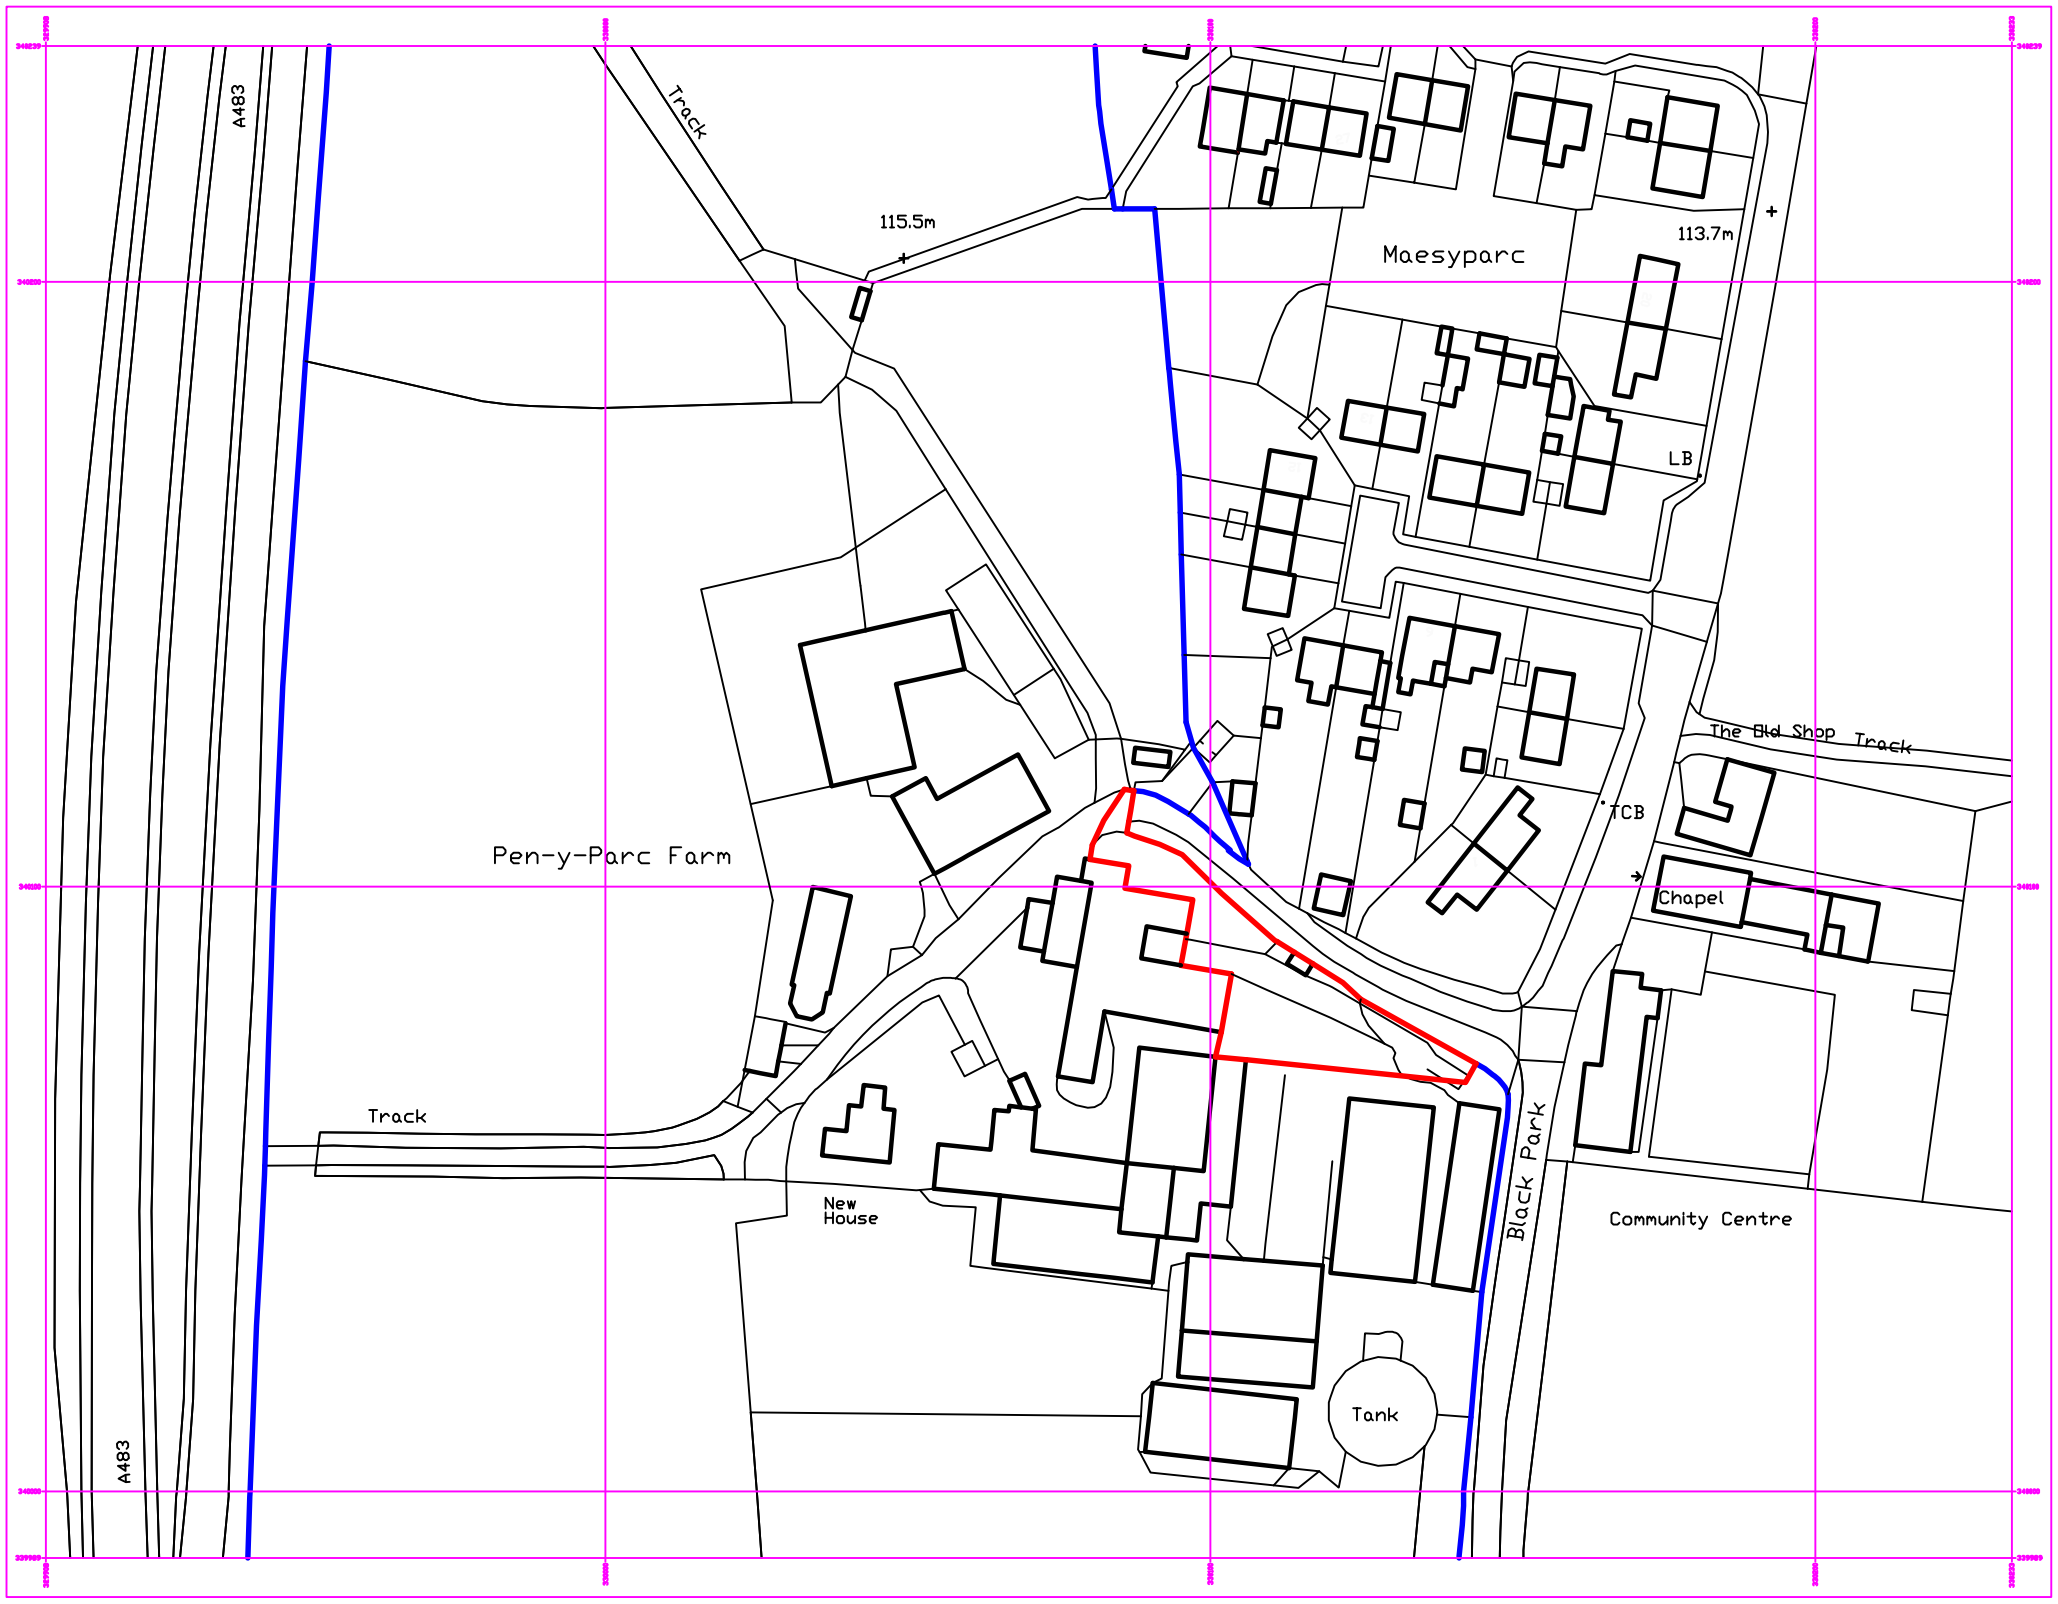

Serial number: 276963
© Crown copyright and database right 2023
Ordnance Survey licence 100048957
Reproduction in whole or in part is prohibited
without the prior permission of Ordnance Survey.

0 20 40 60 80 100
scale bar in metres

NORTH

go2plan
Design & Planning
Tel: 07957 634478 email: jon@go2plan.co.uk

SITE LOCATION PLAN
PEN-Y-PARC FARM
BLACK PARK, HALTON
CHIRK, WREXHAM
LL14 5AX

Dwg No. PCW 001
Scale: 1: 1250 @ A3
date: 13.02.25
drawn: jon evans