

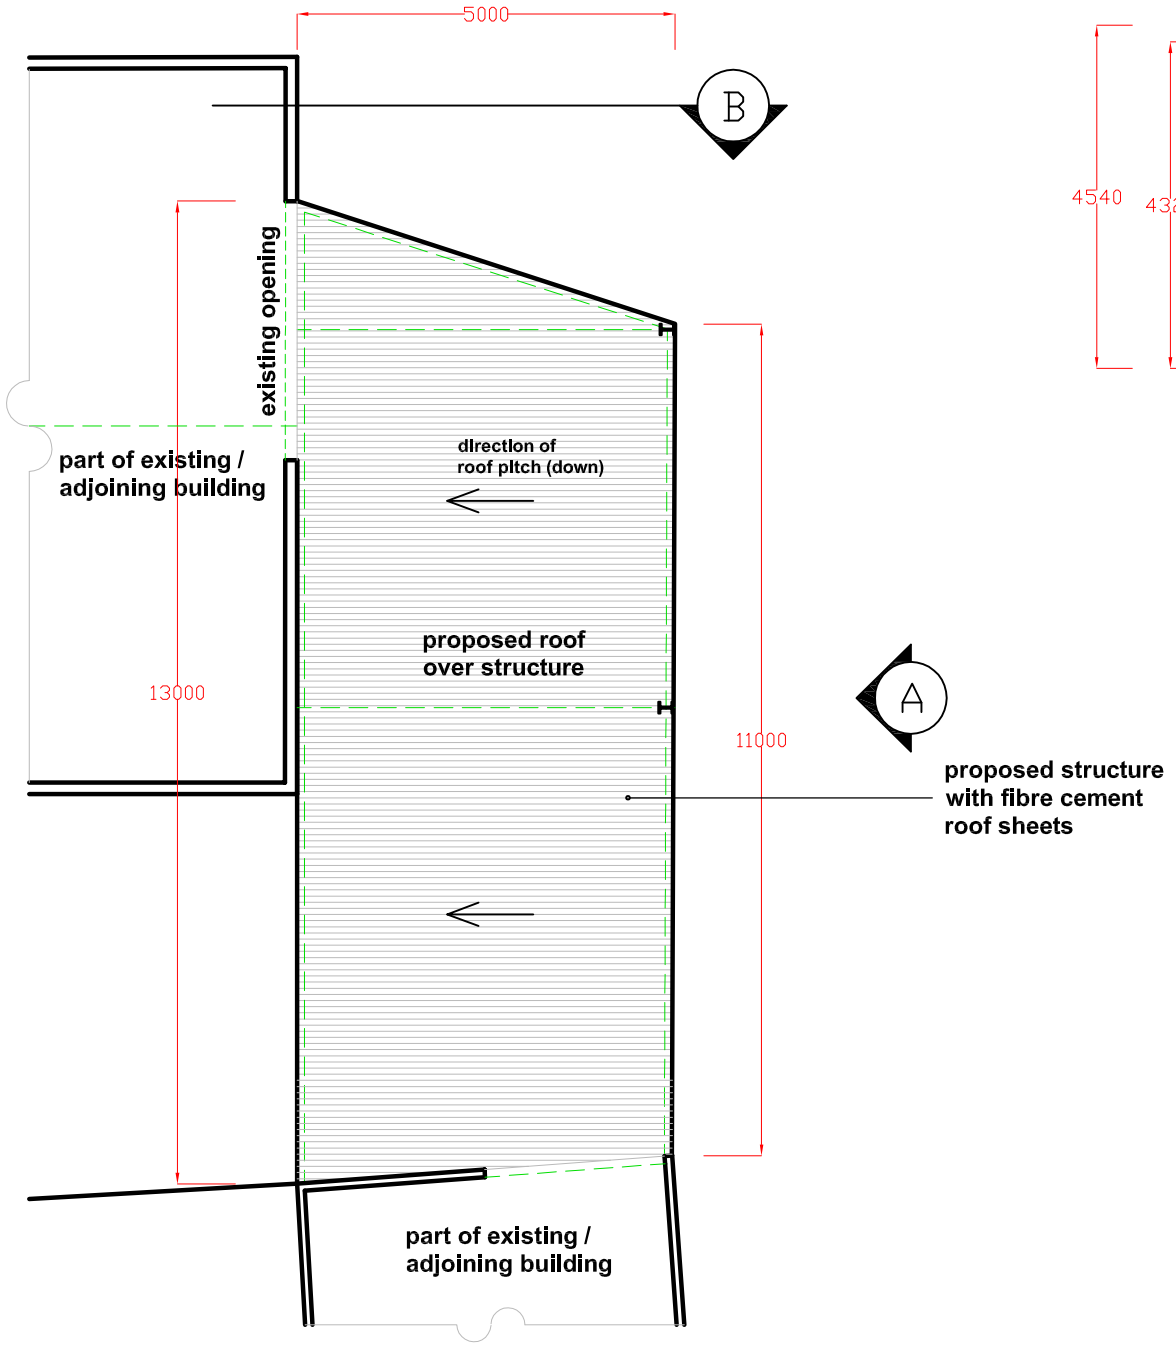



PLAN

KEY

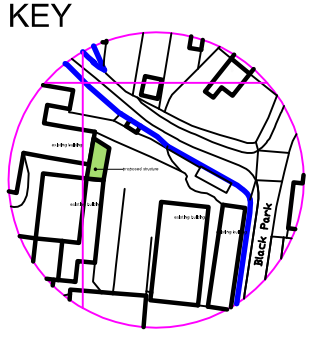

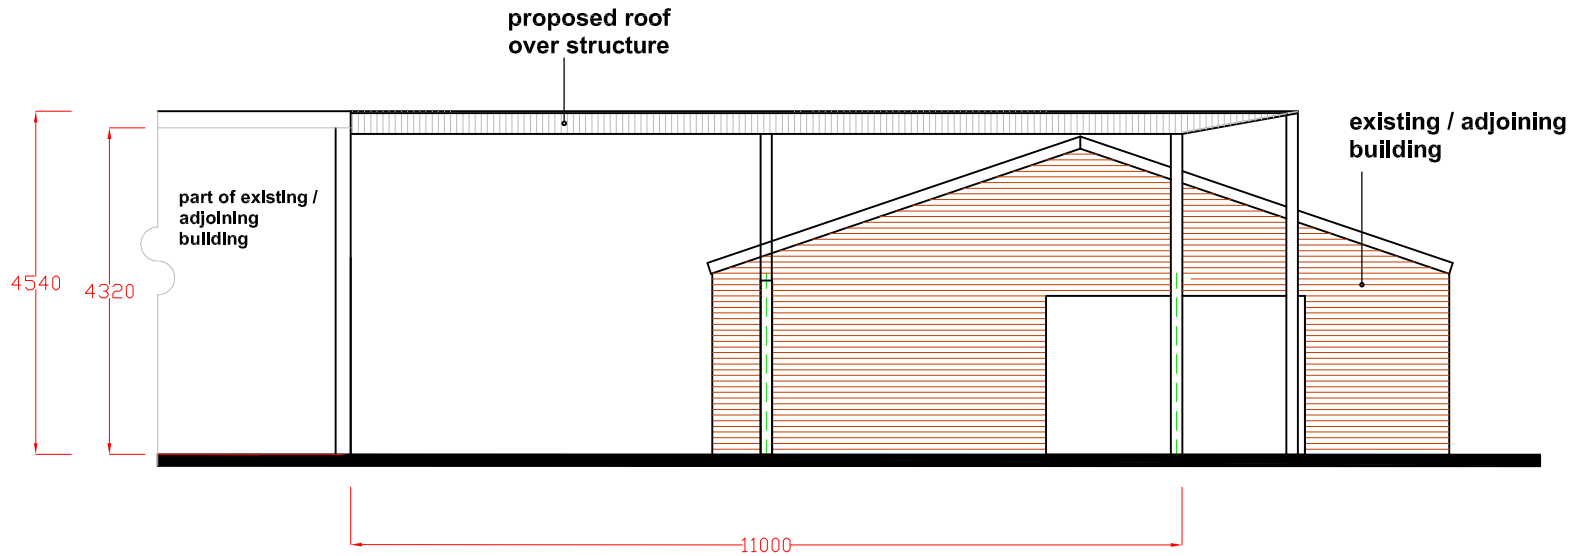


ELEVATION 'A' (east)

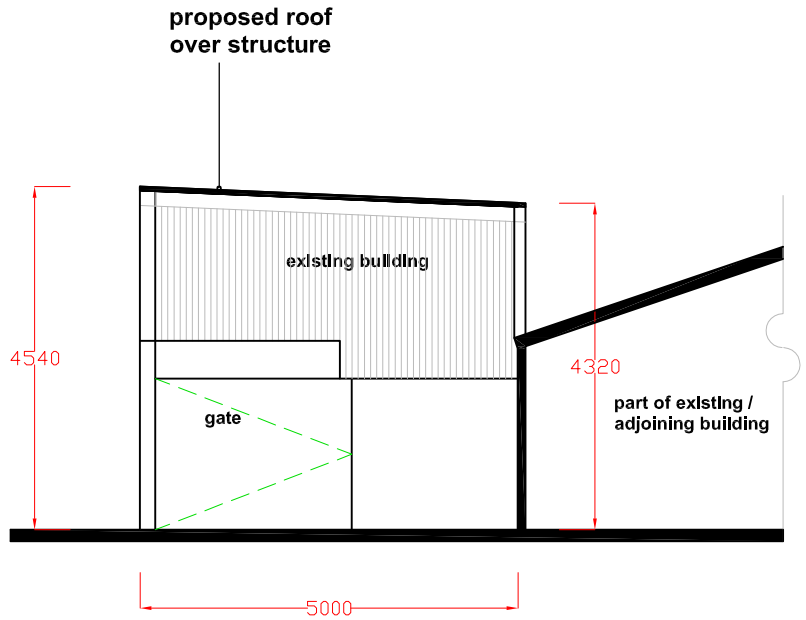

ELEVATION 'B' (north)

go2plan
Design & Planning
Tel: 07957 634478 email: jon@go2plan.co.uk

PROPOSED PLAN & ELEVATIONS
AGRICULTURAL BUILDING 'C' @
PEN-Y-PARC FARM, BLACK PARK
HALTON, CHIRK
WREXHAM, LL14 5AX

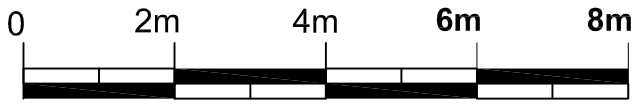

Scale bar in metres - 1:100

Dwg No.	**PCW 002**
Scale:	**1:100 @ A3**
date:	**13.02.25**
drawn:	**jon evans**