

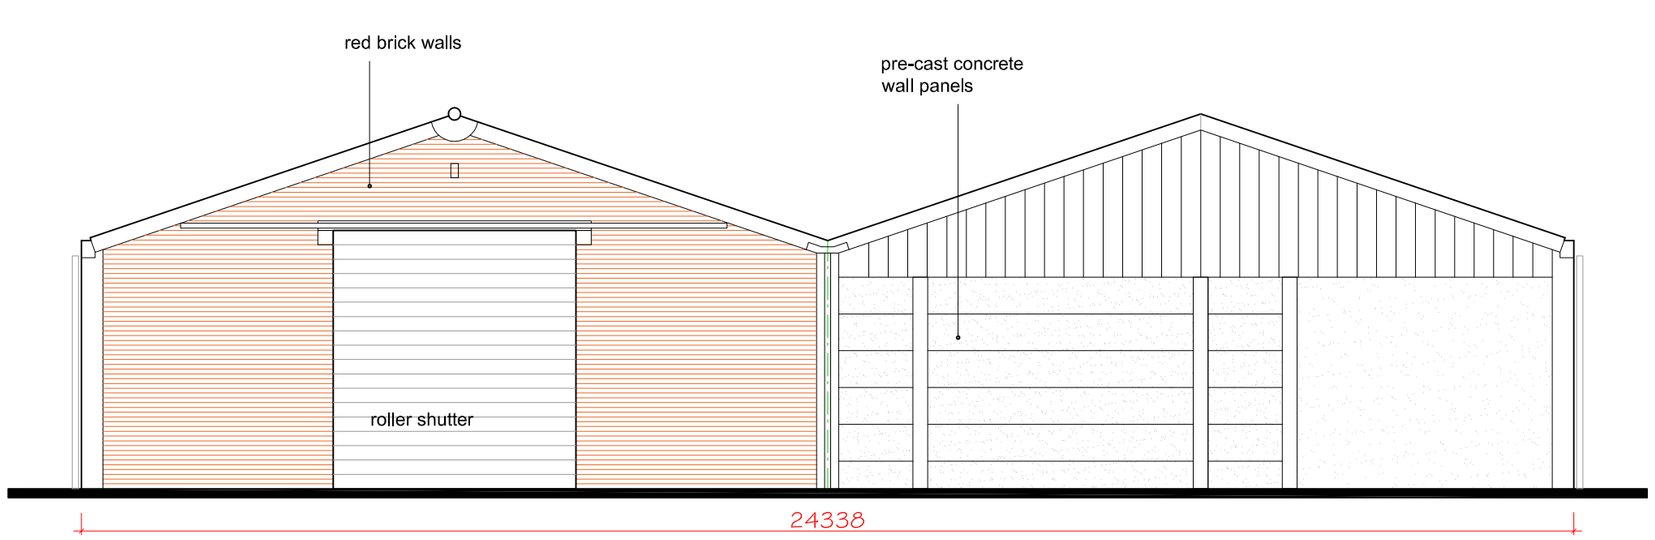



ELEVATION 'C' (rear / south)

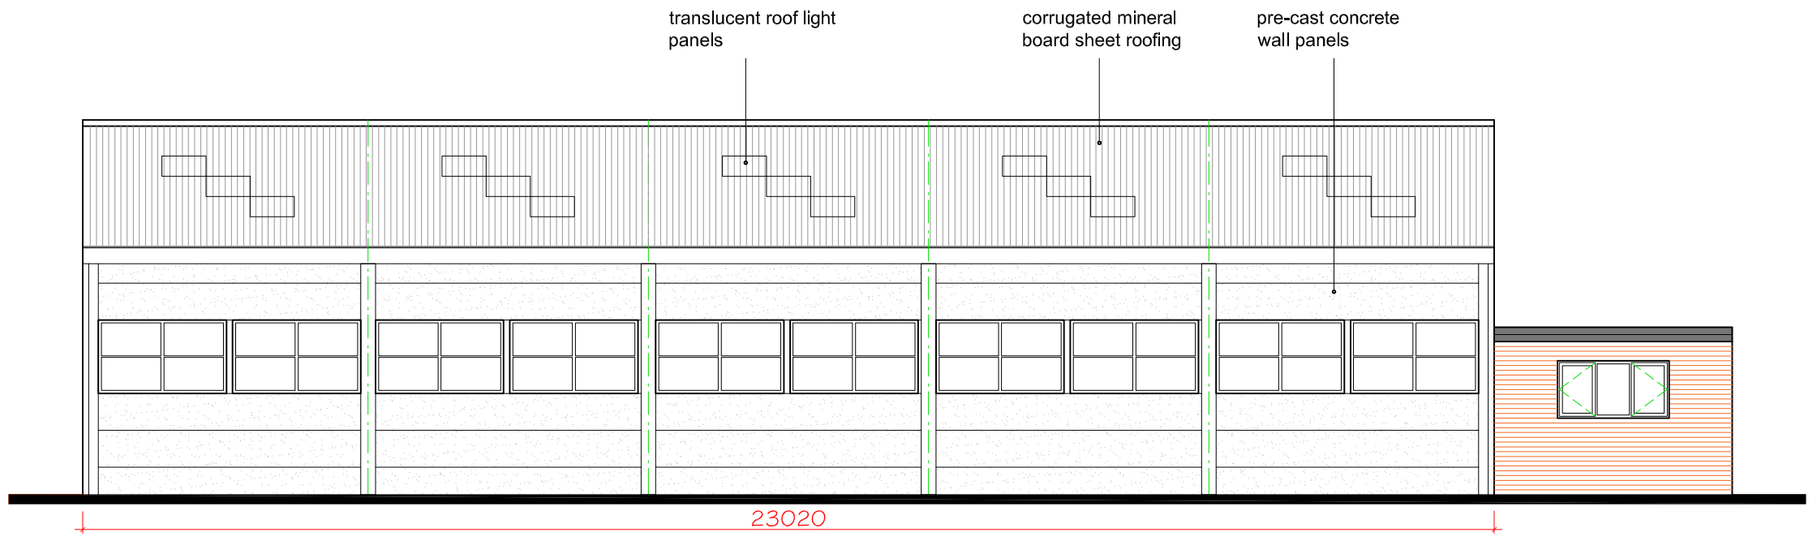

ELEVATION 'D' (east)

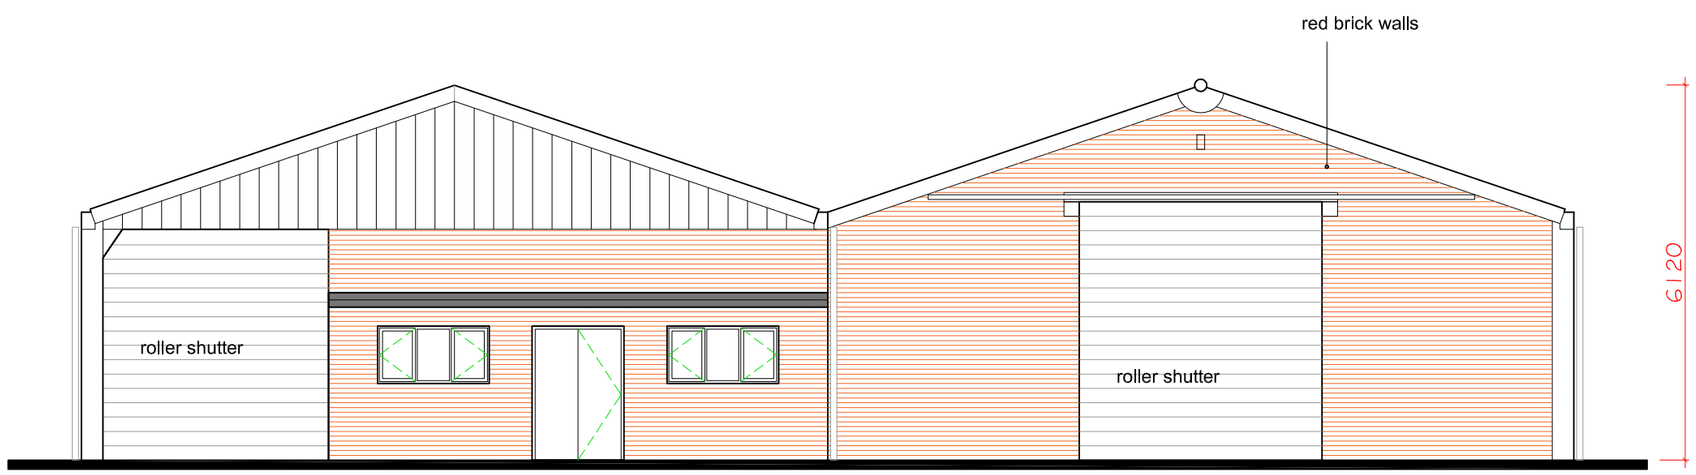

ELEVATION 'A' (front / north)

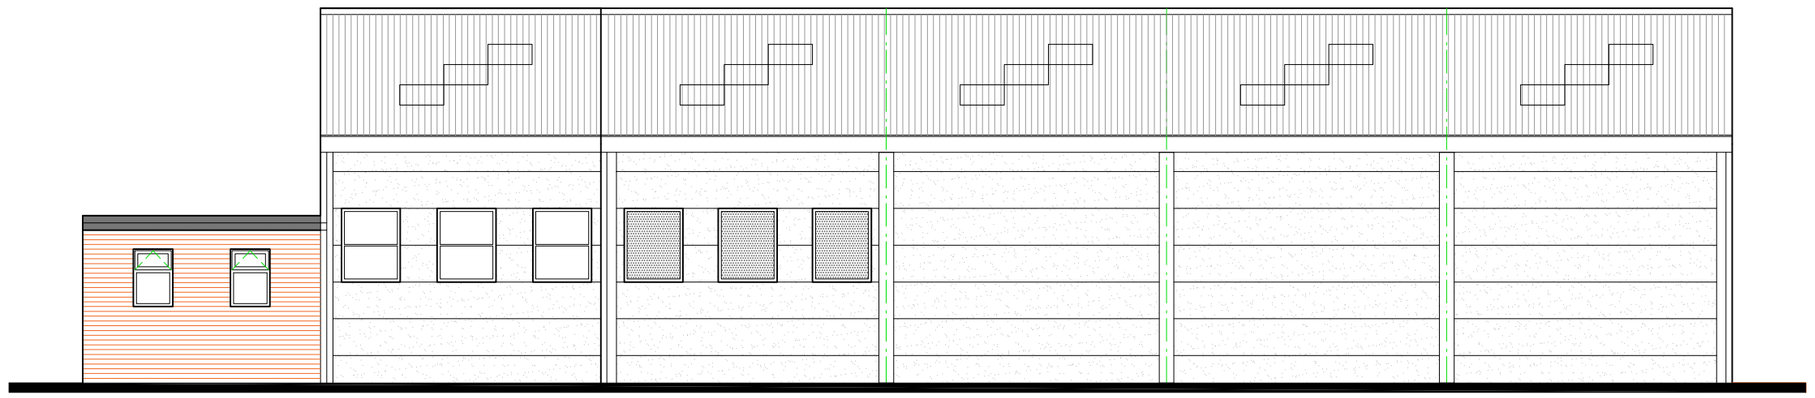

ELEVATION 'B' (west)

go2plan
Design & Planning
Tel: 07957 634478 email: jon@go2plan.co.uk

PROPOSED ELEVATIONS
FORMER ATS BUILDING
DOLYDD ROAD
WREXHAM
LL13 7TE

0 2m 4m 6m 8m

Scale bar in metres

Dwg No. DRW 006
Scale: 1: 100 @ A2
date: 04.03.25
drawn: jon evans