
North

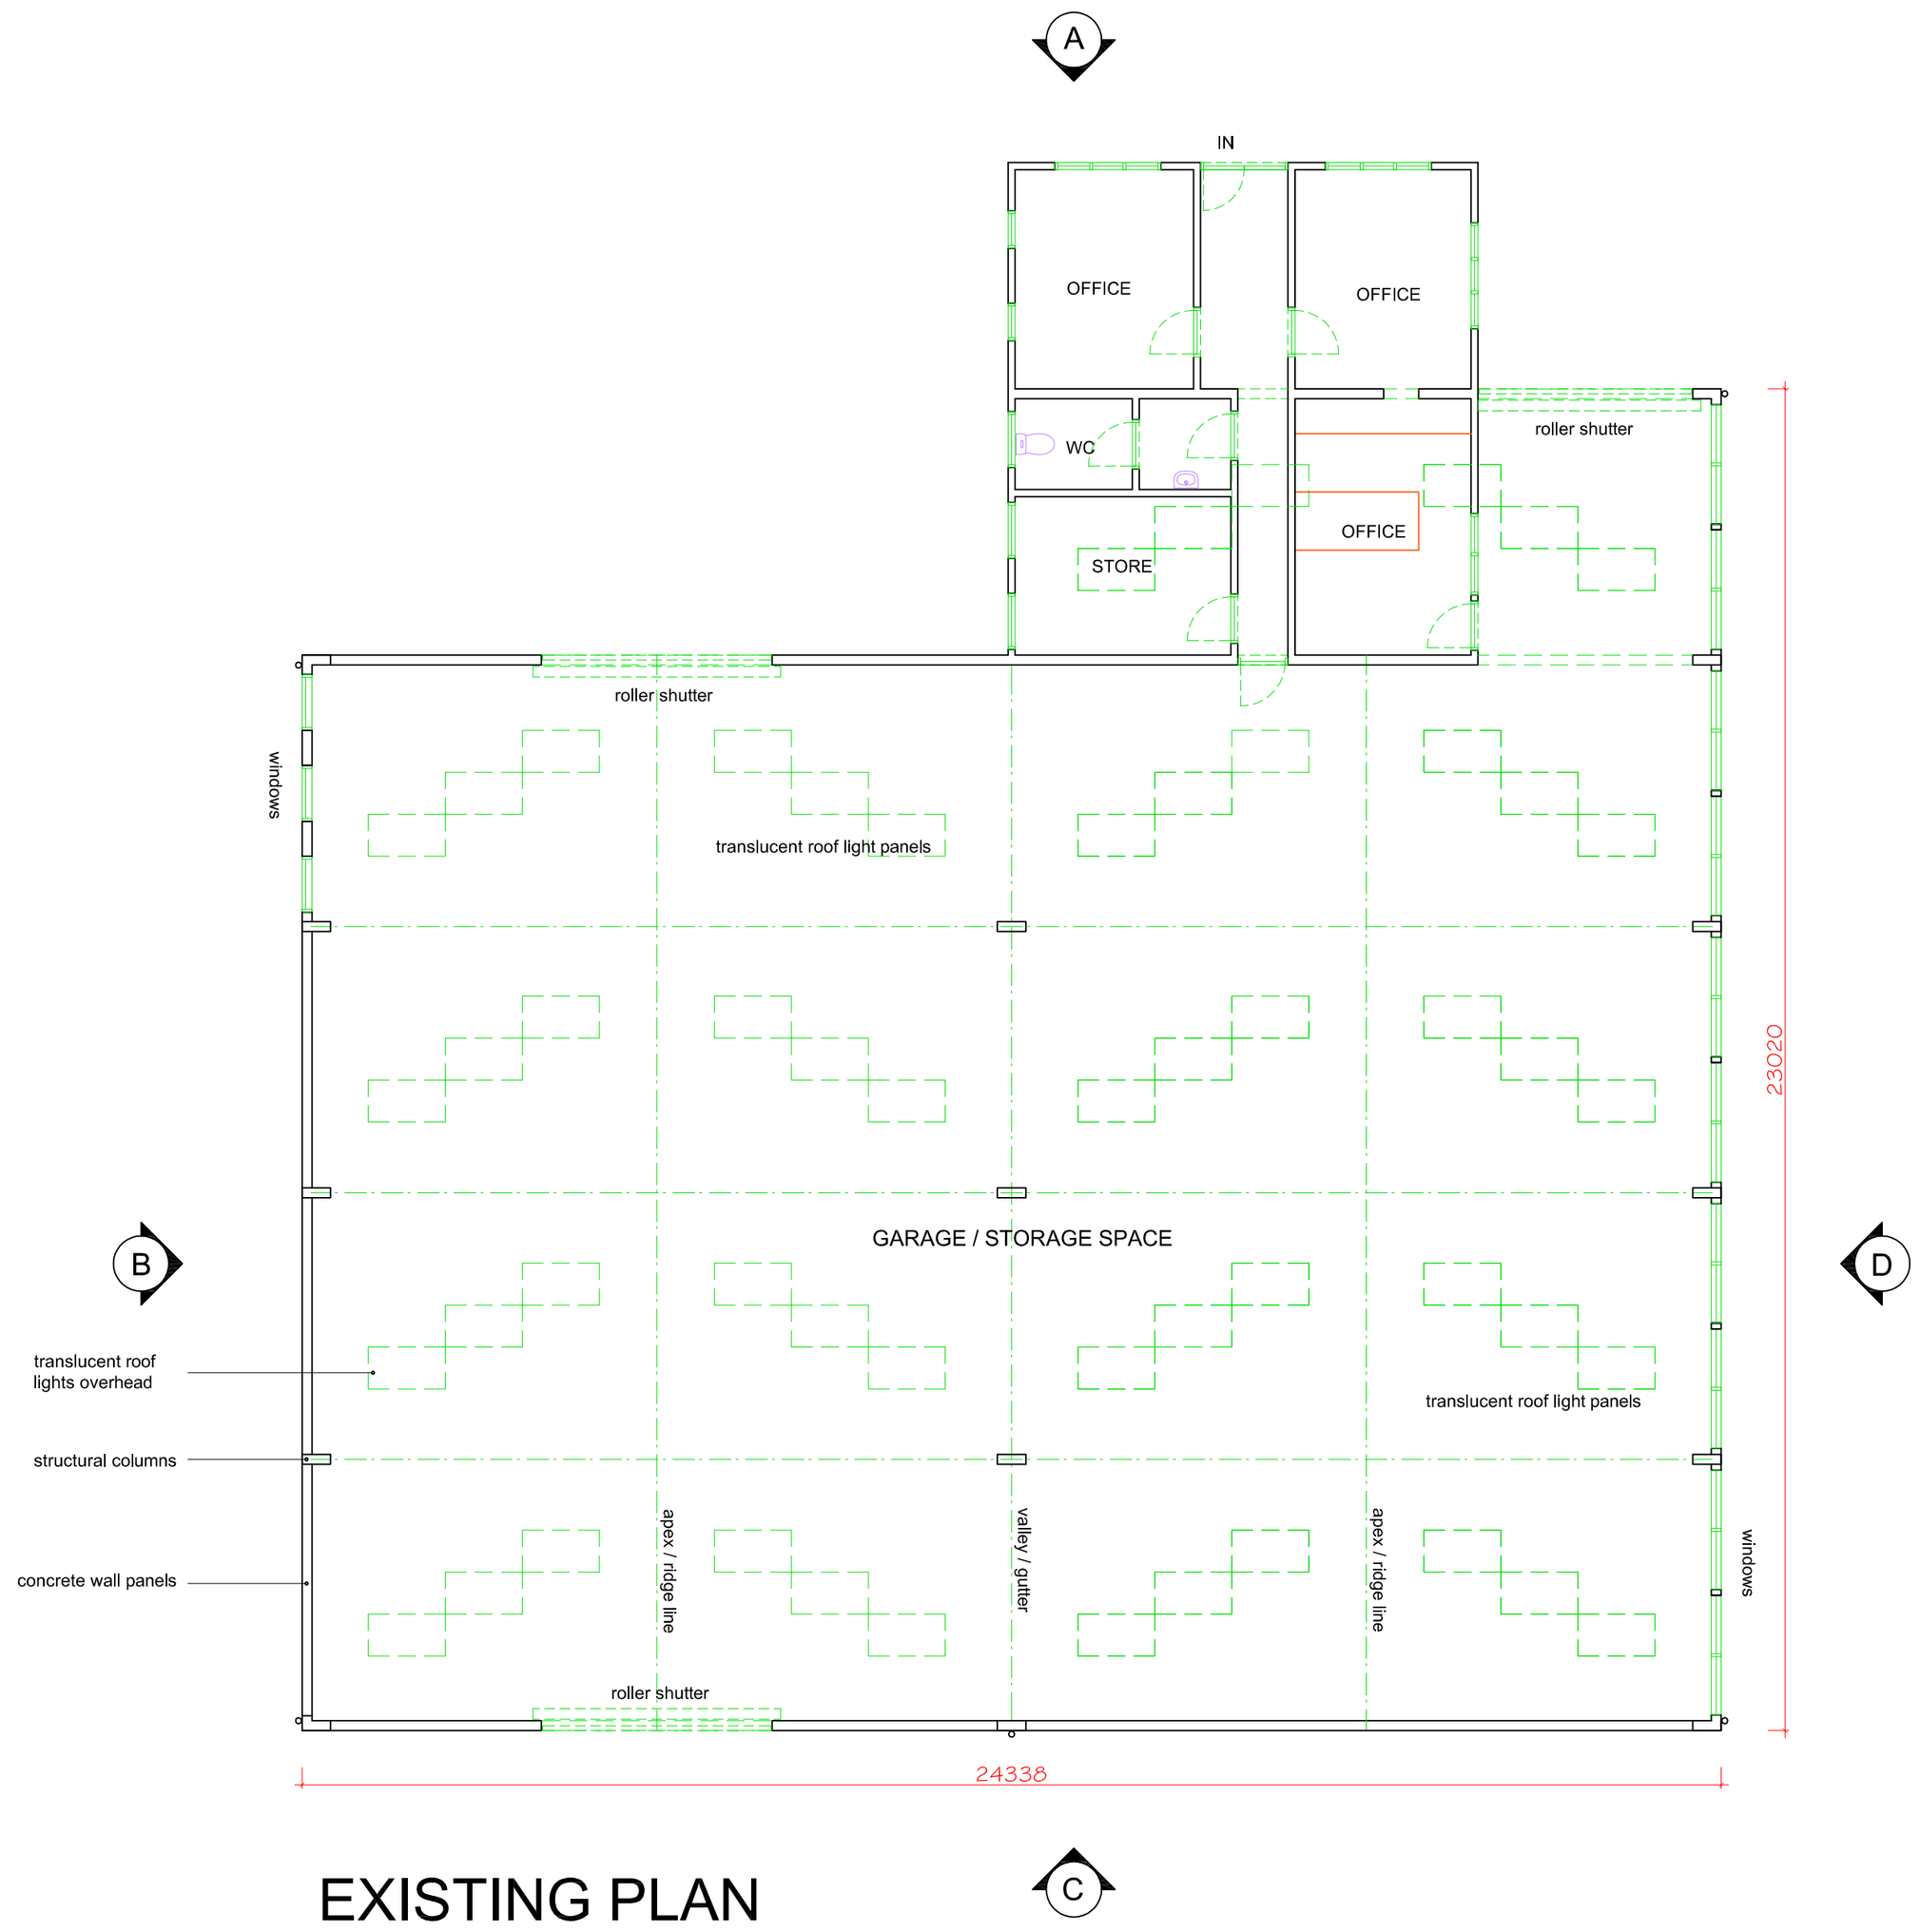

EXISTING PLAN

go2plan

Design & Planning

Tel: 07957 634478 email: jon@go2plan.co.uk

EXISTING PLAN
FORMER ATS BUILDING
DOLYDD ROAD
WREXHAM
LL13 7TE

0 2m 4m 6m 8m

Scale bar in metres

Dwg No.	**DRW 002**
Scale:	**1: 100 @ A2**
date:	**03.03.25**
drawn:	**jon evans**