
N

0 5 10 15 20 25m

Scale 1:500

APPLICATION BOUNDARY INDICATED THUS:

Schedule of Areas	m²
Site Area	919.9

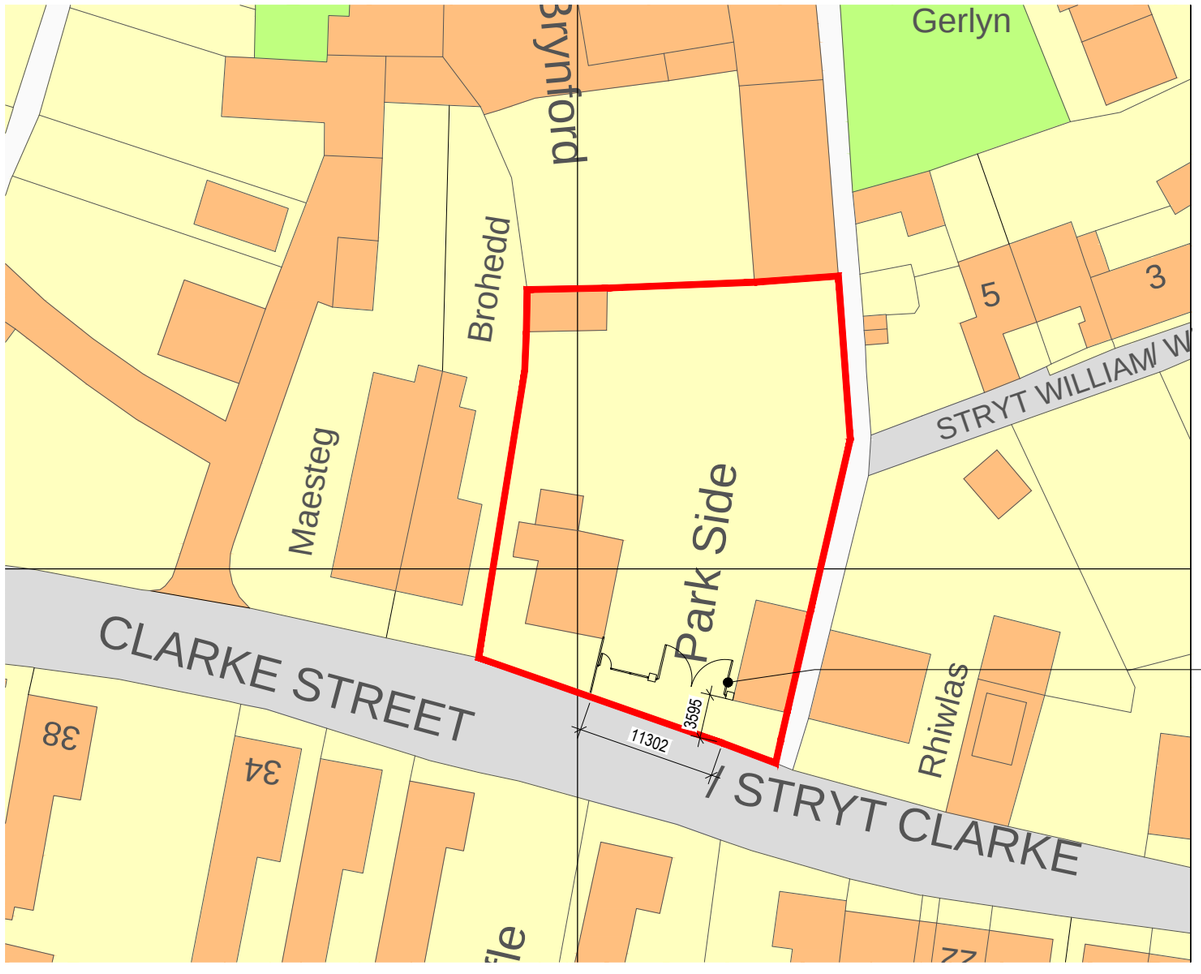

Existing plain 11.3m long 1600mm high brick wall to be removed and replaced with new fence and gate arrangement with brick piers to match height of existing. Gate and fence to be set back from highways and land to front of gate to be permeable gravel

Rev	Date	Drawn by	Checked by
B	05/03/2025	TBS	TBS
Updated to client's comments			
A	23/01/2025	TBS	TBS
Non-draft issue			
-	22/01/2025	TBS	TBS
Draft Issue			

Produced on 22 January 2025 from the Ordnance Survey National Geographic Database and incorporating surveyed revision available at this date.
This map shows the area bounded by 329574 346561,329674 346561,329674 346661,329574 346661,329574 346561
Crown copyright and database rights 2025 OS 100054135. Supplied by copla ltd trading as UKPlanningMaps.com a licensed Ordnance Survey partner (OS 100054135).
Data licence expires 22 January 2026. Unique plan reference: v1f//1199253/1611171

Block Plan - 1:500

Project: Parkside, Clarke Street, Ponciau, Wrexham, LL14 1RT			
Client: Dylan Moffat & Elle Cogger		Purpose of Issue: For Information	Drawing Stage: Planning
Title: Block Plan - Wall			
Scale @ A3: 1:500	Date: Jan. 2025	Ref: 344	Drawn: TBS
Drg No: 344/PCP/PL/002			Rev: B