


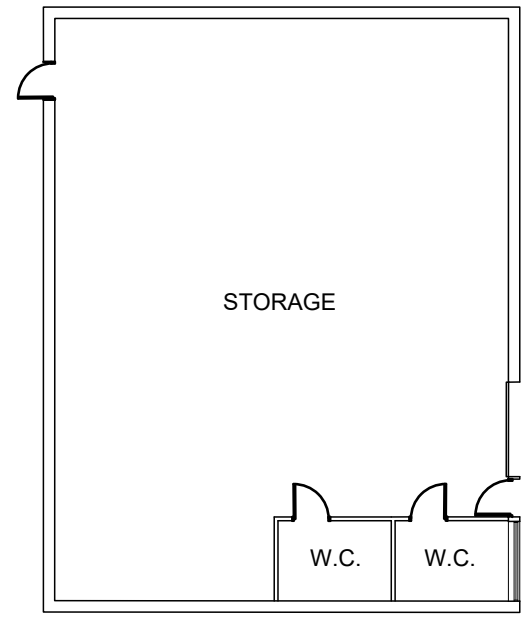


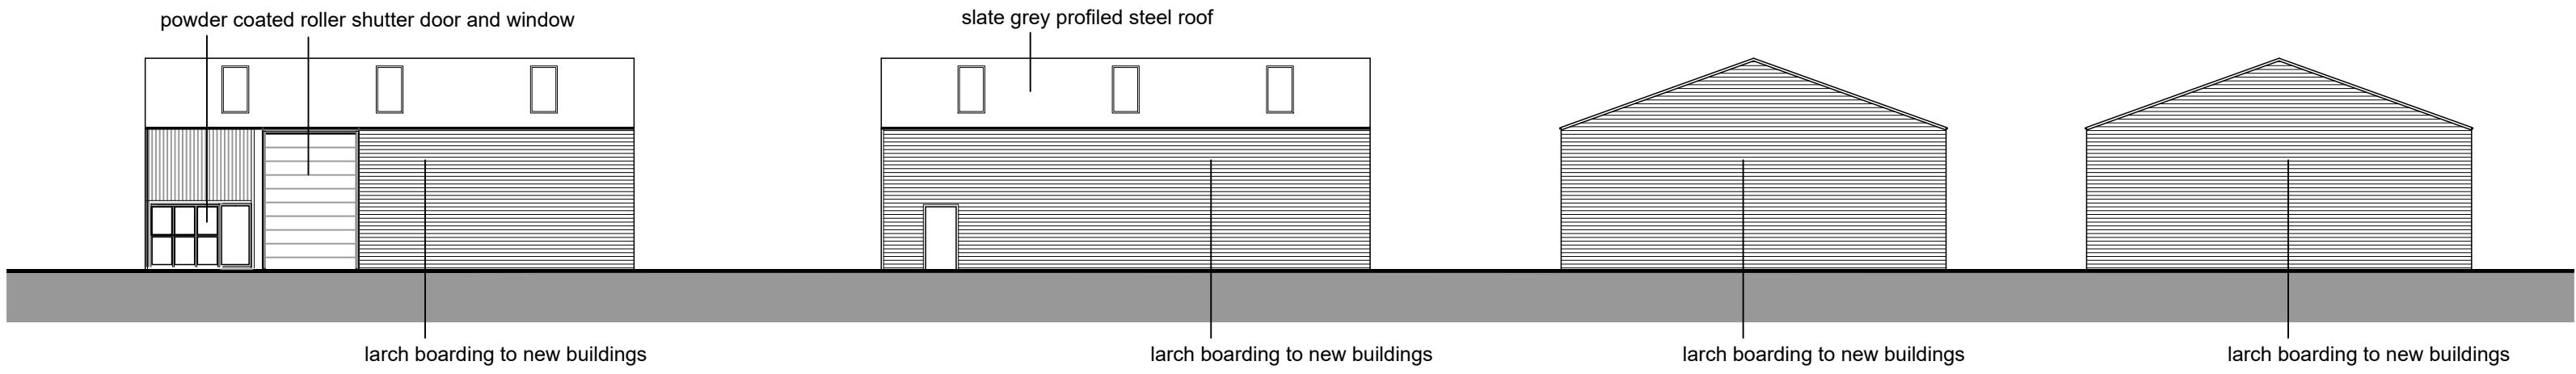


BLOCK A FLOOR PLAN

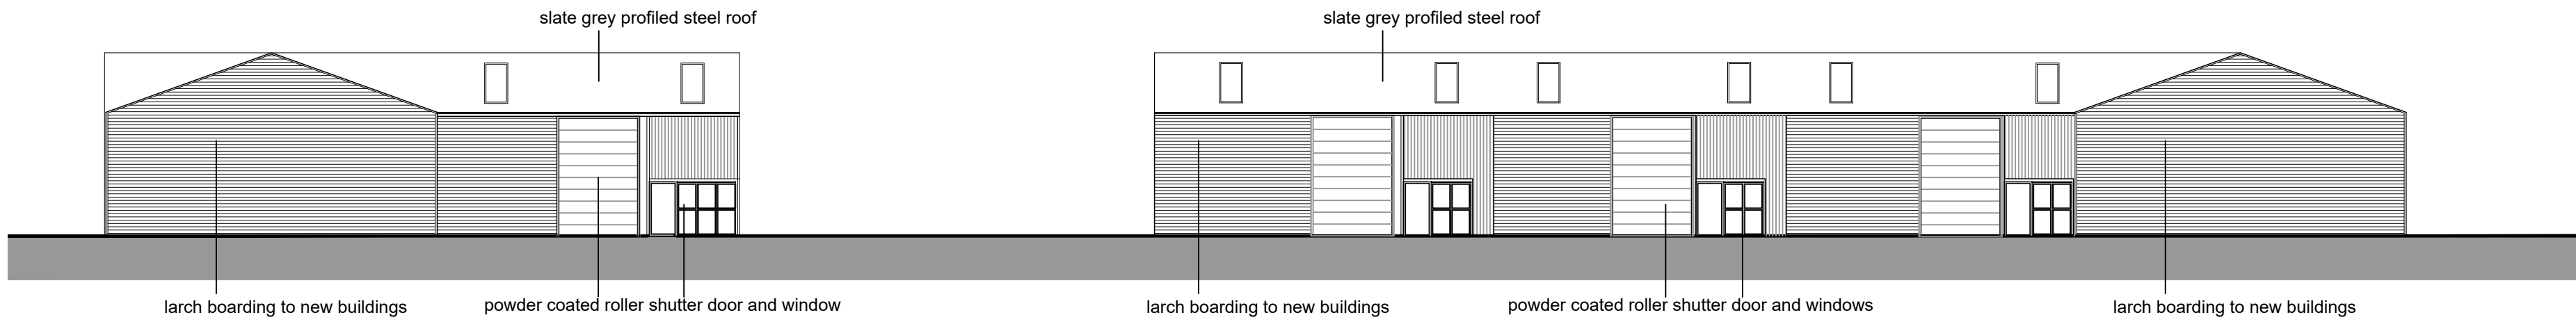

PROPOSED BLOCK A BUILDING ELEVATIONS

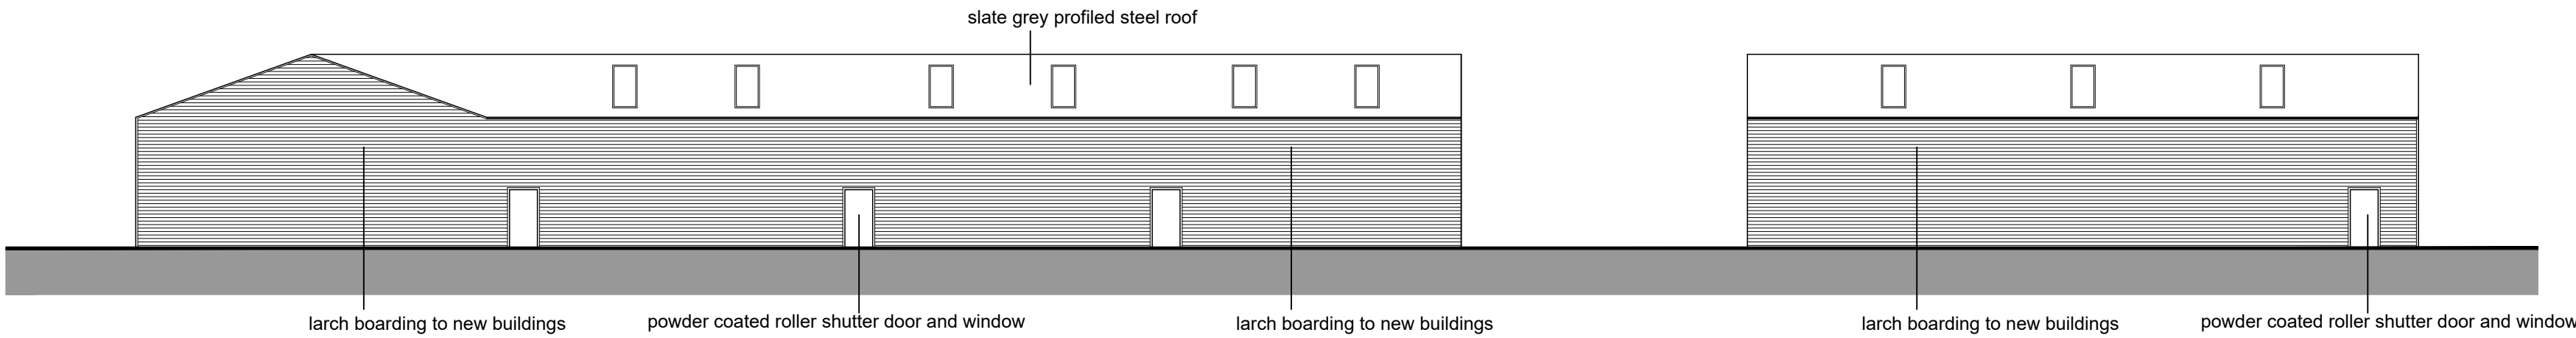

PROPOSED BLOCK B BUILDING ELEVATIONS

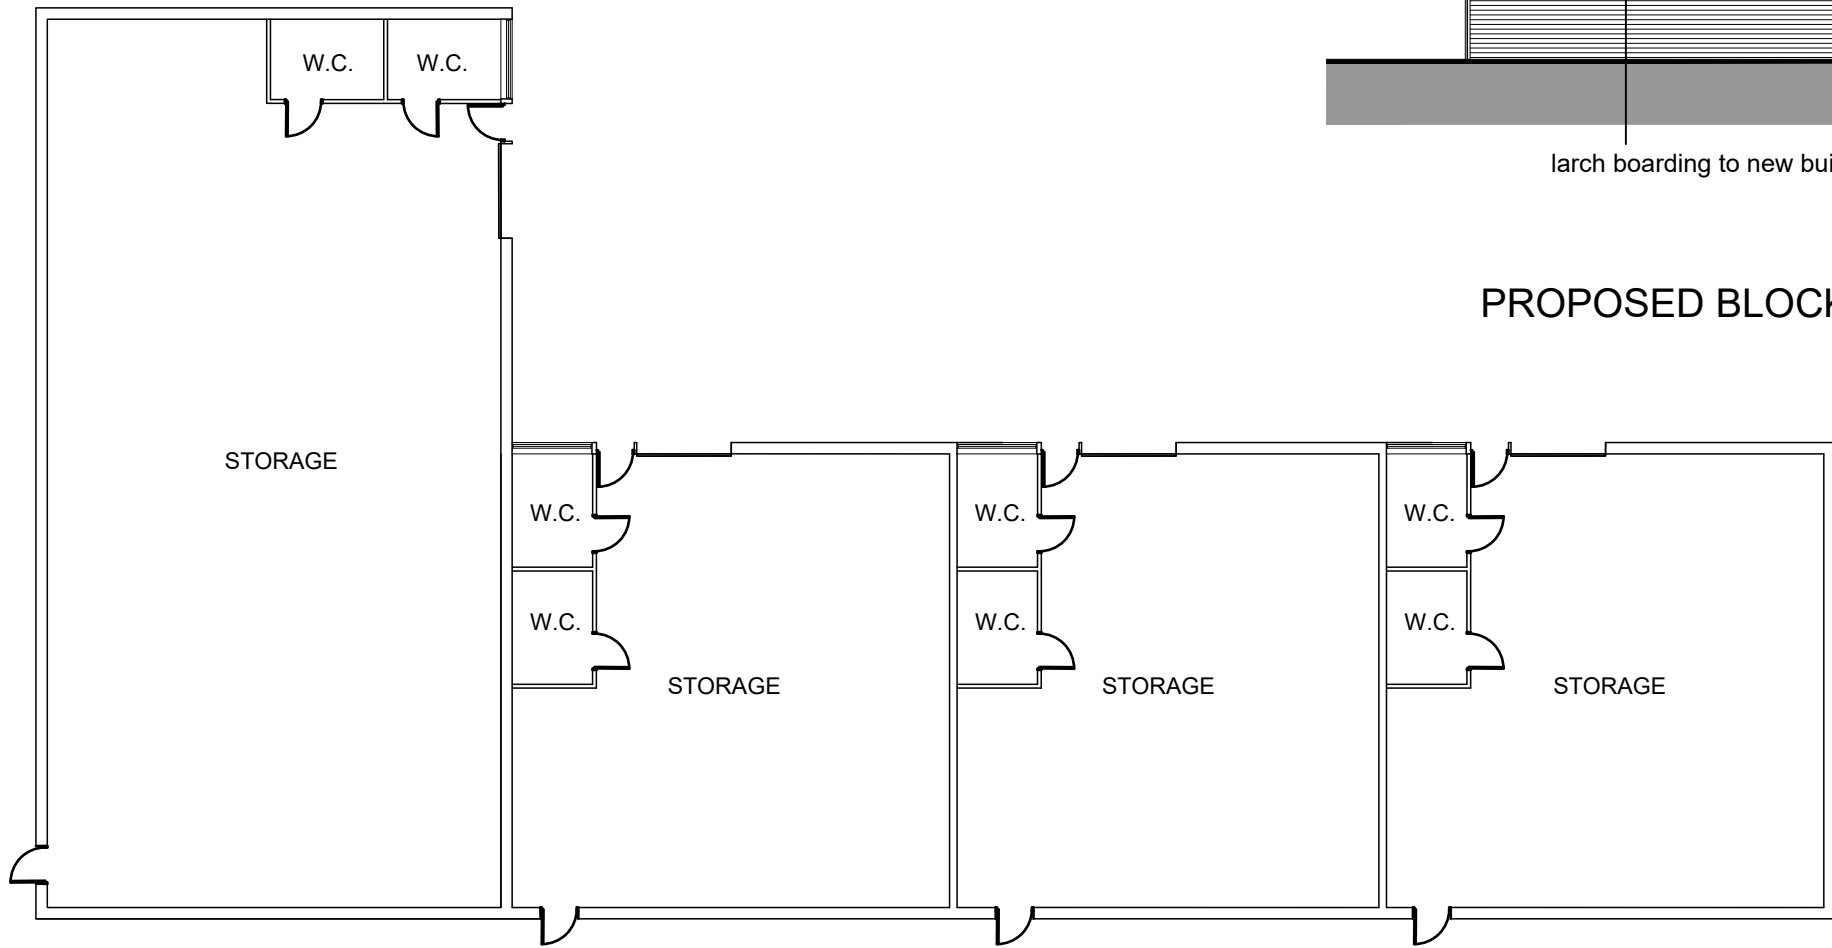

BLOCK B FLOOR PLAN