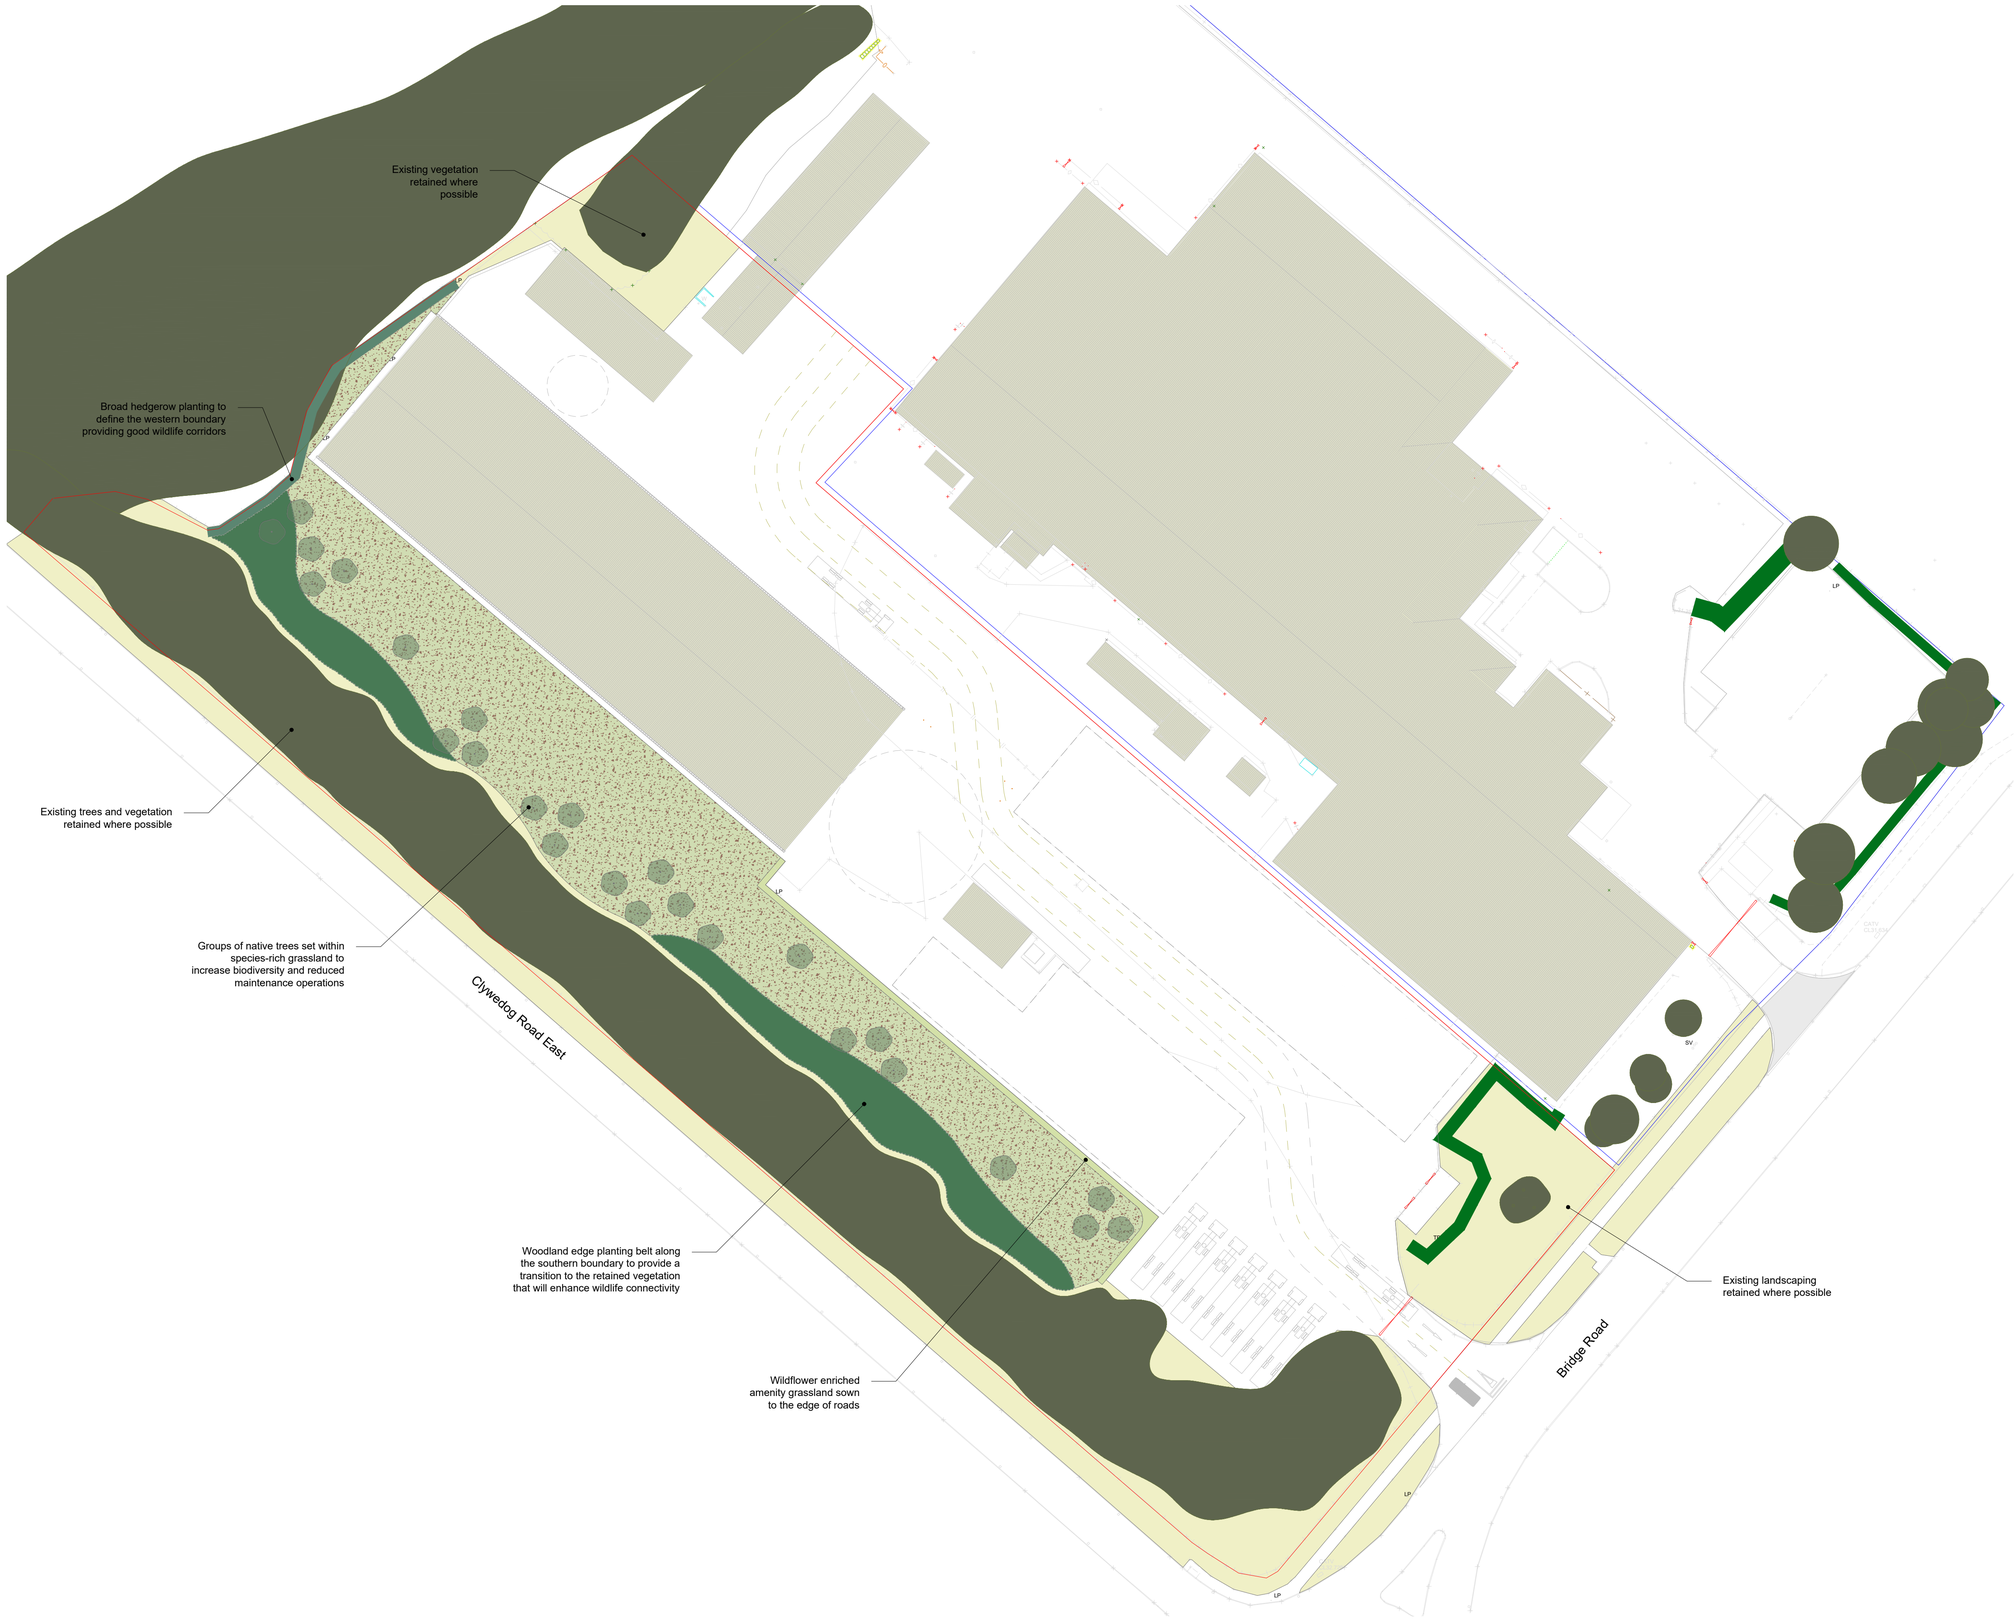


Key

Existing features

- Trees/Vegetation
- Hedgerows
- Grassland

Proposed features

- Tree planting
- Woodland edge planting
- Native broad hedgerow planting
- Shade tolerant species-rich meadow grassland
- Wildflower enriched amenity grassland

Reproduced by permission of Ordnance Survey on behalf of Her Majesty's Stationery Office.

© Crown Copyright and database right 2023. All rights reserved.

Rev	Description	Drawn	Approved	Date

TEP | THE ENVIRONMENT PARTNERSHIP

Genesis Centre, Birchwood Science Park, Warrington WA3 7BH
Tel 01925 844004 e-mail tep@tep.uk.com www.tep.uk.com

Project
Hydro Aluminum Deeside

Title
Landscape Masterplan

Drawing Number
D9871.100

Scale	Date
1:500 @ A1	03/10/2023

Drawn	Checked	Approved
RJC	LGr	CAH