


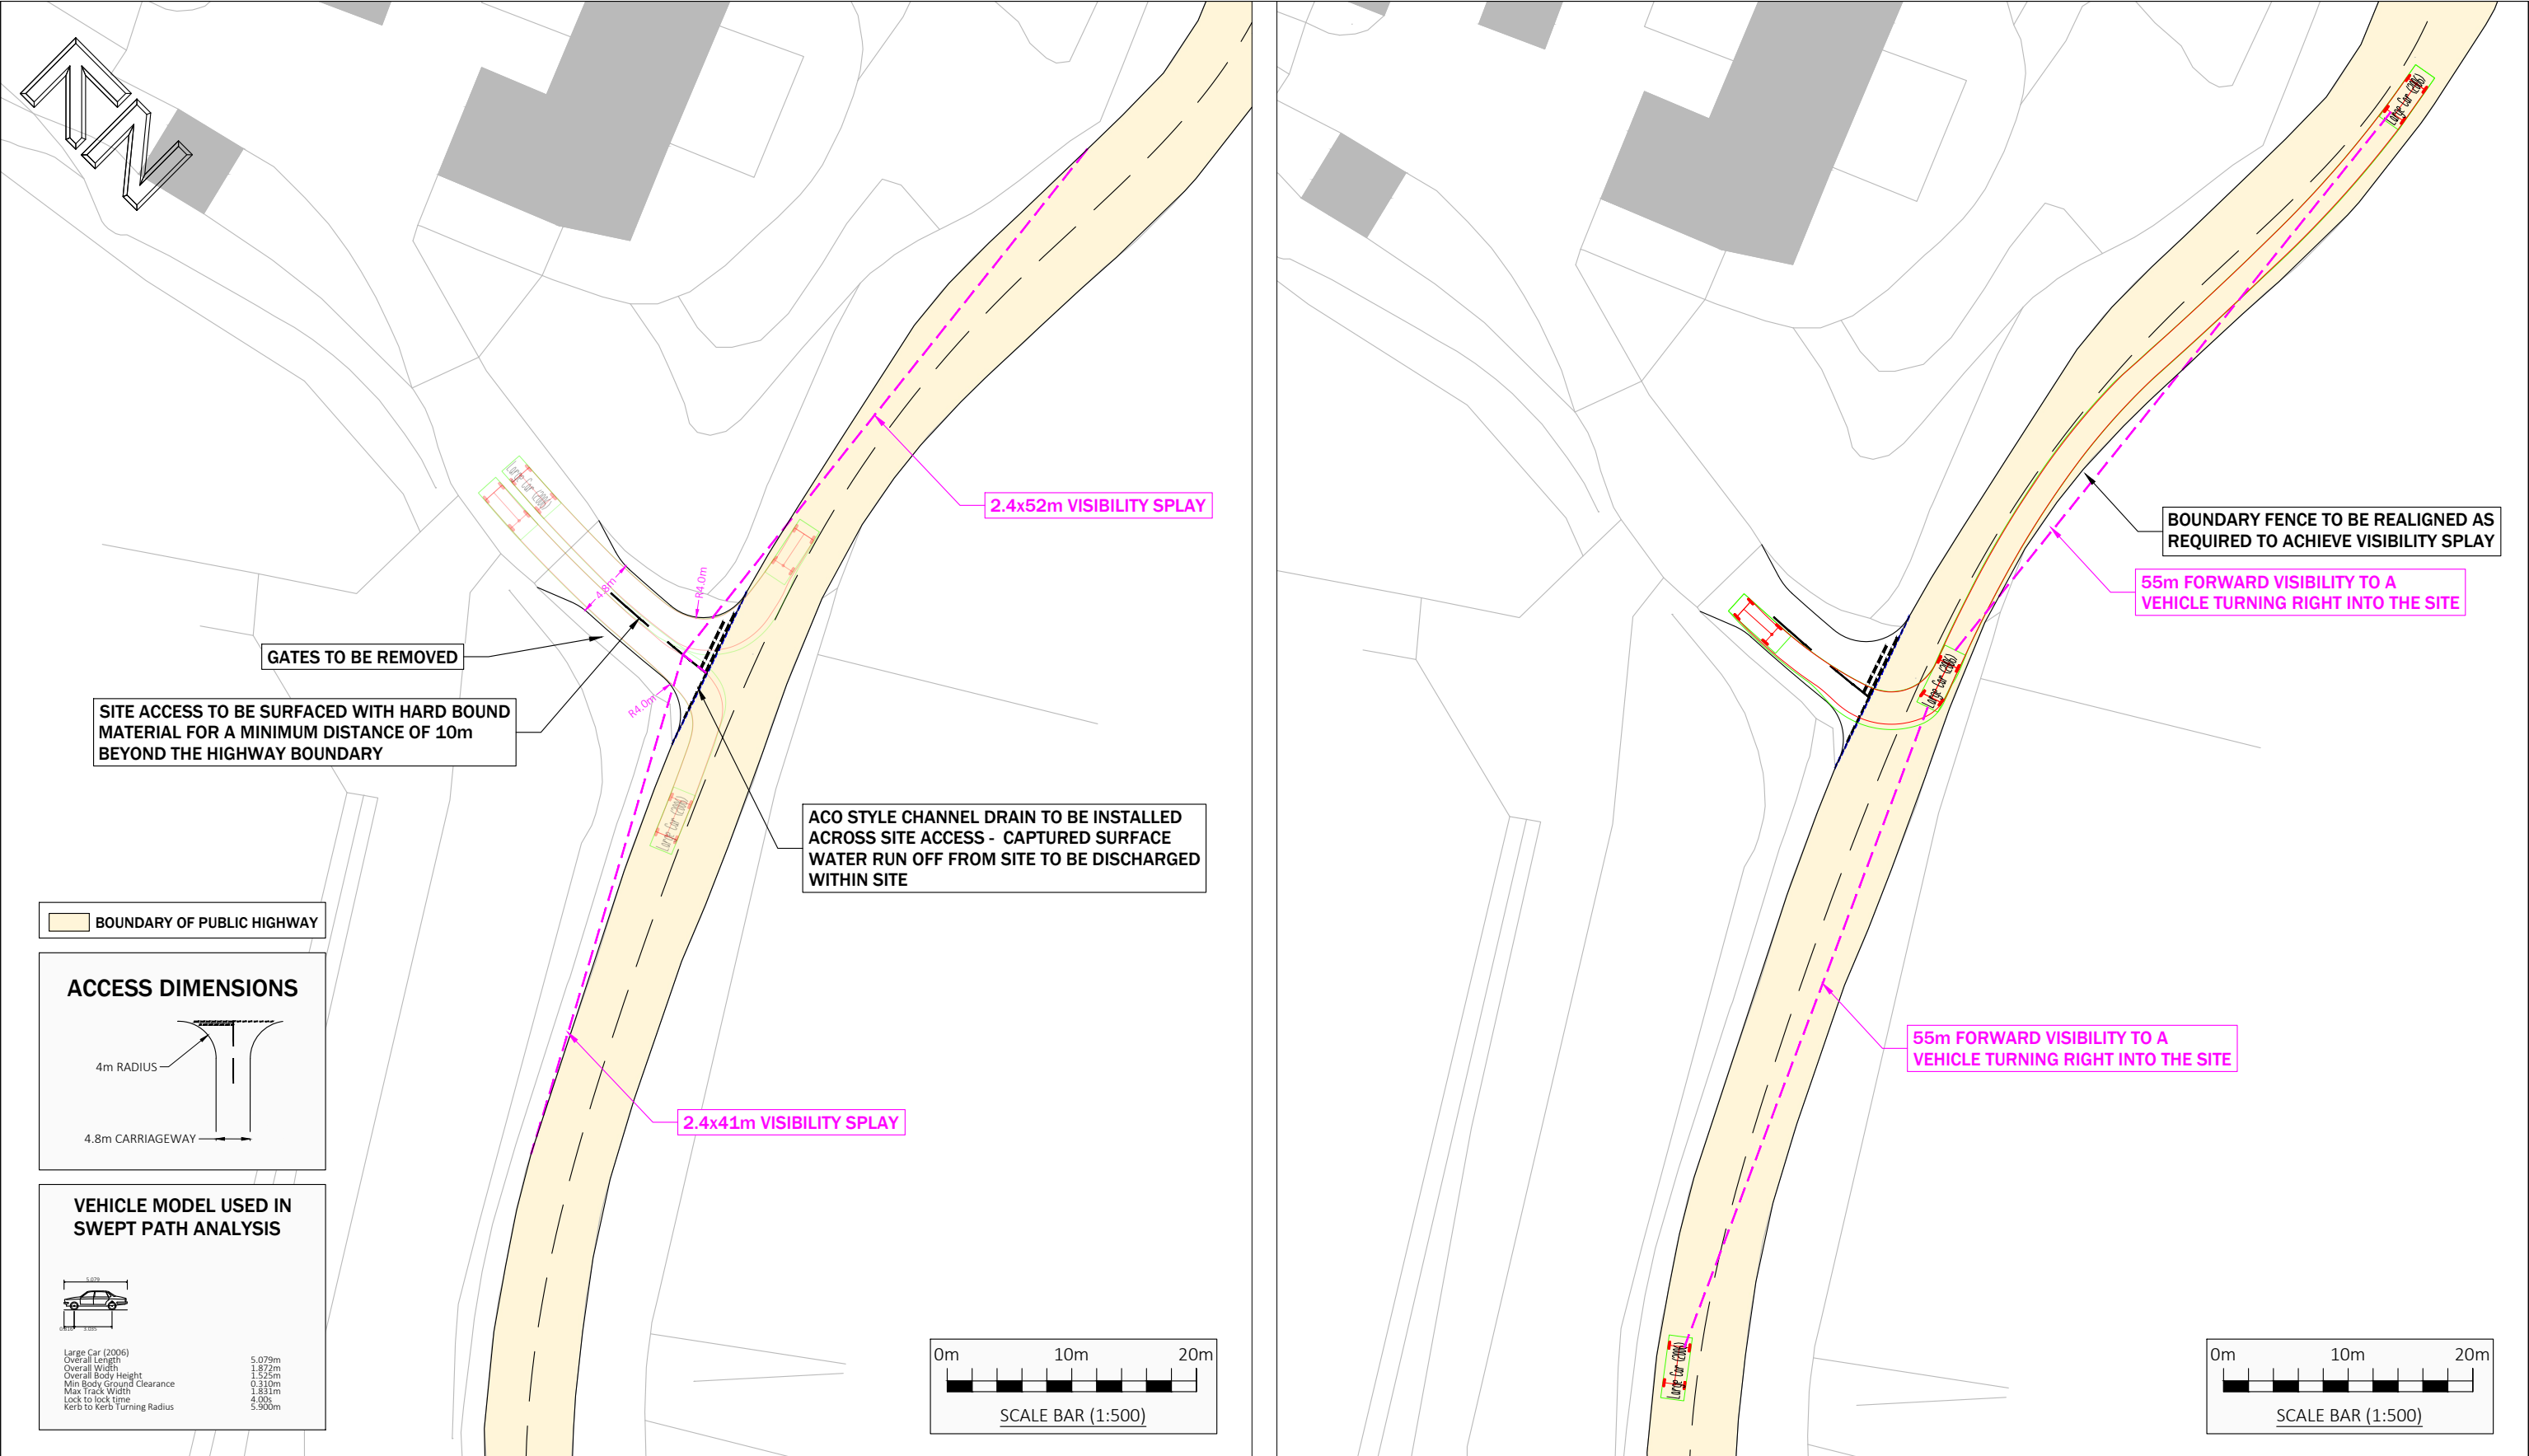

 9 Hurricane Court Liverpool International Business Park Estuary Boulevard Liverpool L24 8RL www.primetp.co.uk 0151 728 1860	Project				PLAS ISSA FARM, CRISTIONYDD LANE, WREXHAM		Drawn by RO	Issue date 11 DEC 2024
	Title				PROPOSED SITE ACCESS		Scale(s)	
	Status						1:500 @ A3	
	INFORMATION						Drawing No	
								P24119-001