



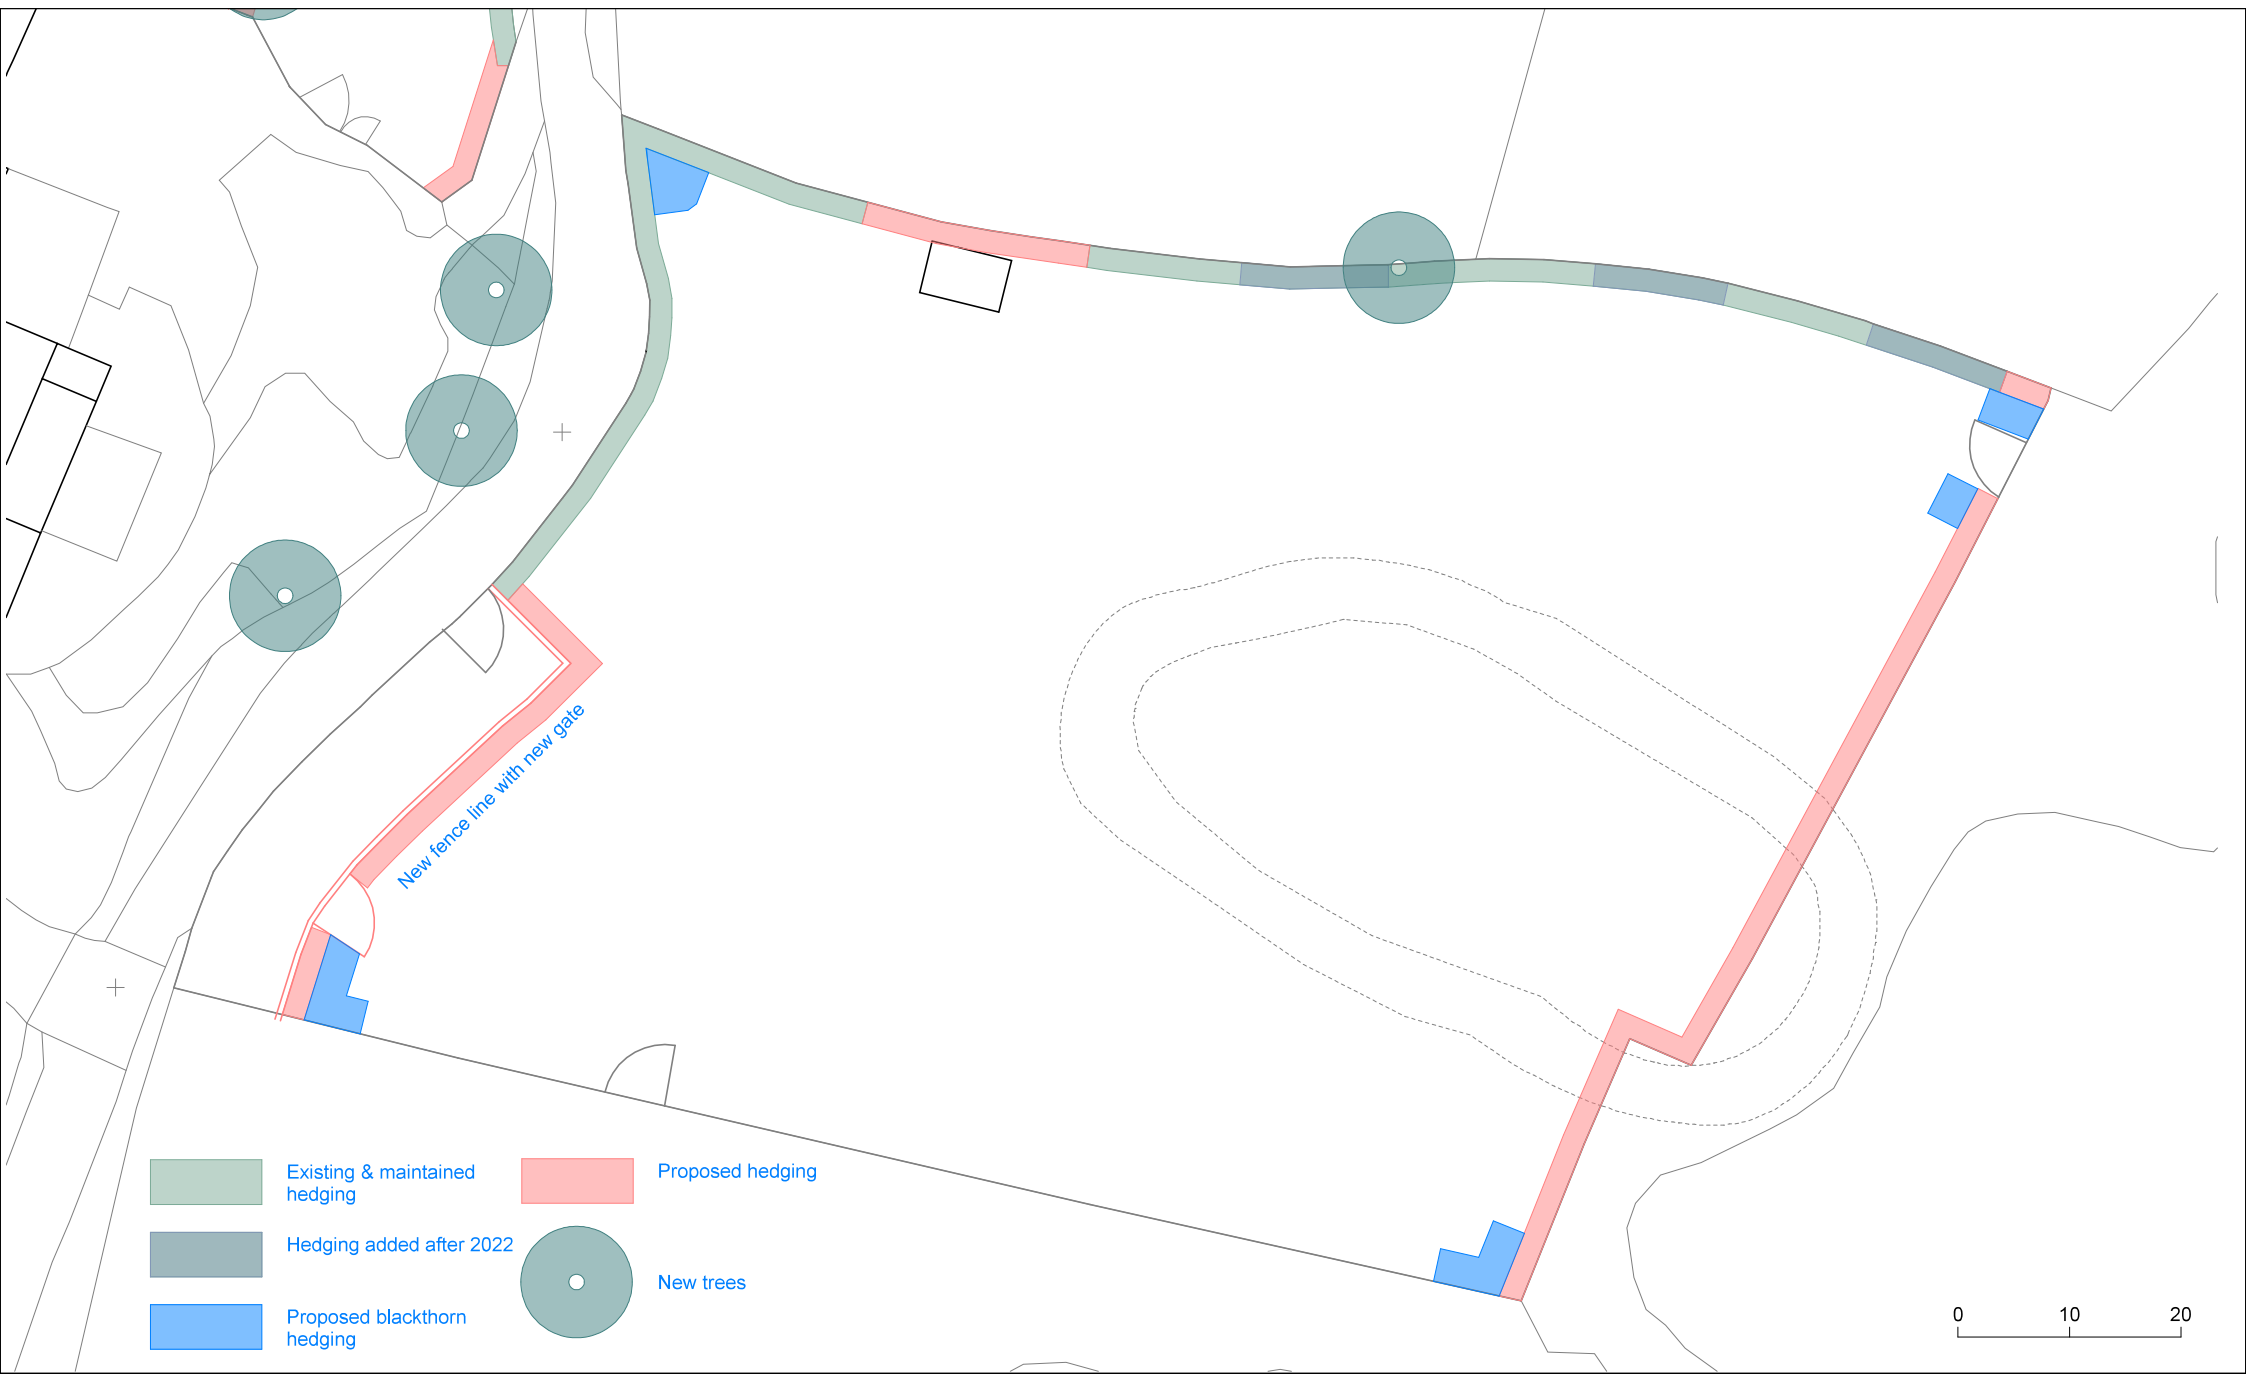

- Existing & maintained hedging
- Hedging added after 2022
- Proposed blackthorn hedging
- Proposed hedging
- New trees

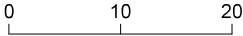

CLIENT:

Dean Roberts

DIOGEL

Your Home, Your Safe Place, Your World
adam@diogelarchitecture.co.uk / +44 (0)1248 800 321

REV	DESCRIPTION	DATE

Plas Issa Farm
LL14 1TT
Field C

SCALE: 1 : 500
DRAWN: BA

JOB / DRAWING No.	REVISION
1216-SK1-04	

© Copyright Diogel Architecture. All dimensions to be checked and verified on site. This drawing is to be read in conjunction with all other relevant drawings and specifications. Any discrepancies in the drawings are to be reported immediately to Diogel Architecture. This drawing is not to be used for construction or sales purposes unless marked 'Issued for construction'.
Dimensions and area schedules are subject to change.