
LEVELS

+0.00 = Existing spot heights retained

+0.00 = Existing spot heights redundant

+0.00 = Proposed spot heights

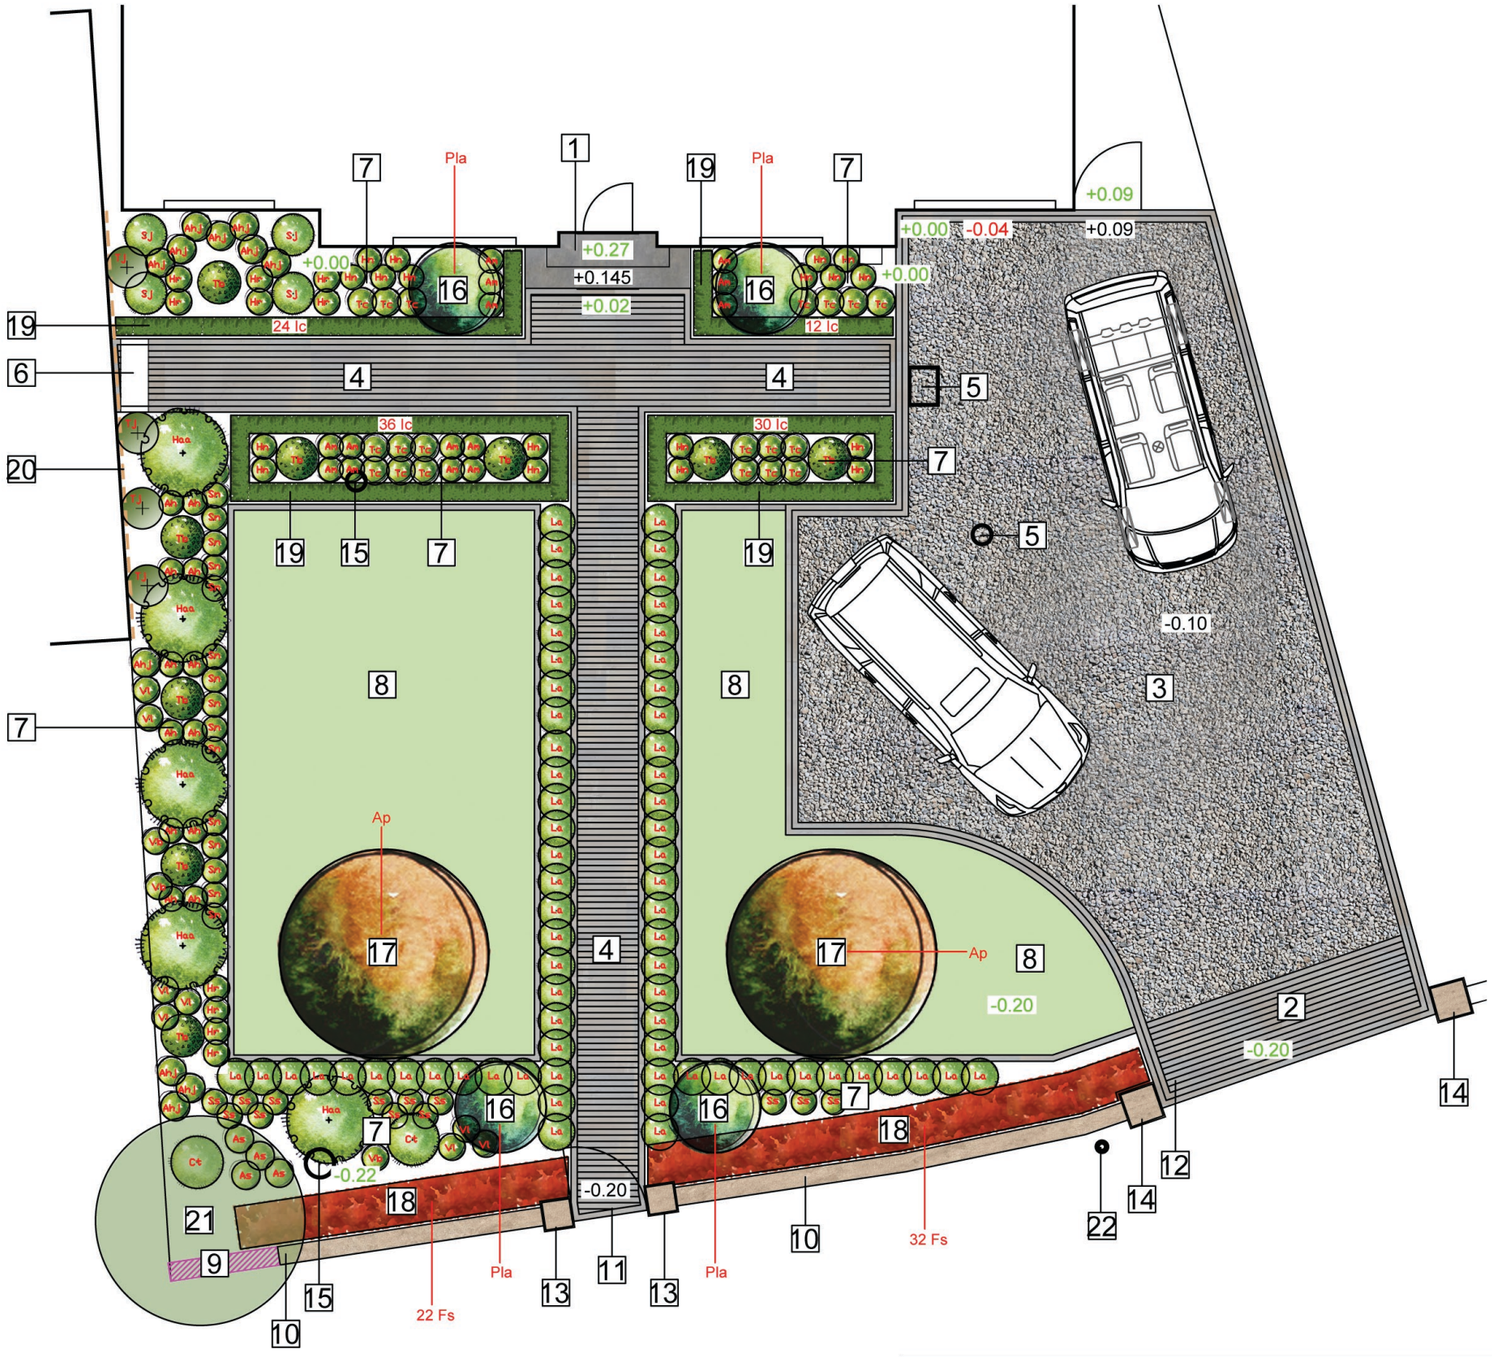


## KEY

1. Proposed slate paver steps. New top step to be extended out to finished edge of existing bottom step with a deeper tread. New bottom step to be built in front of existing bottom step - Refer note 1/C02
2. Proposed tumbled Sandstone sett rumble strip to driveway entrance - Refer note 2/C02
3. Proposed stablised gravel driveway with a double tumbled Sandstone sett perimeter trim - Refer note 3/C02
4. Proposed 1200 wide tumbled Sandstone sett path leading from new pedestrian entrance and gate - Refer note 4/C02
5. Existing inspection chambers to be disguised within recessed trays within stabilised gravel driveway - Refer note 5/C02
6. Proposed bench centred on end of cobble path - Refer note 6/C02
7. Proposed garden bed with ornamental planting - Refer note 7/C02
8. New level lawn to be turfed - Refer note 8/C02
9. Existing section of sandstone boundary wall to be retained - Refer note 9/C02
10. Existing pedestrian gate and entrance to be removed and filled in with new boundary wall. New wall to match existing sandstone boundary wall and to run full length of boundary. Wall to replace existing hedge to be removed - Refer note 10/C02
11. Proposed new pedestrian entrance and metal gate - Refer note 11/C02
12. Driveway entrance to be widened by 1 metre - Refer note 12/C02
13. Proposed pedestrian entrance wall piers - Refer note 13/C02
14. Proposed driveway entrance wall piers - Refer note 14/C02
15. Existing inspection chambers to be retained within ornamental garden beds - Refer note 15/C02
16. Proposed Prunus lusitanica 1/2 standards within ornamental garden beds to provide structure and symmetry - Refer note 16/C02
17. Proposed copper leaved ornamental trees planted in lawn to be Acer platanoides 'Crimson King' and to replace existing trees along front to be removed - Refer note 17/C02
18. Proposed Copper Beech hedge to be planted behind proposed sandstone boundary wall - Refer note 18/C02
19. Proposed clipped low Box hedge - Refer note 19/C02
20. Proposed timber lattice trellis with Star jasmine climbers to hide neighbours garage wall - Refer note 20/C02
21. Existing Ornamental Cherry tree to be retained
22. Existing telegraph pole in public pavement

| STATUS AND REVISION DESCRIPTION | CHECKED | APPROVED | DATE |
|---|---|---|---|
| | | | |

| PROJECT No. | DATUM | SCALE AT A3 |
|---|---|---|
| - | | 1:100 |

| | | |
|---|---|---|
| SURVEYED | MW | - |
| DESIGNED | MW | - |
| CHECKED | | |
| APPROVED | | |

NATIVE LANDSCAPE DESIGN

# COPPER LEAVES
GARDEN DESIGN
PLANTING & FINISHES

| STATUS | DRAWING No. | SHEET No. | REV. |
|---|---|---|---|
| PLANNING & COSTING | 2028 | L01 | - |