
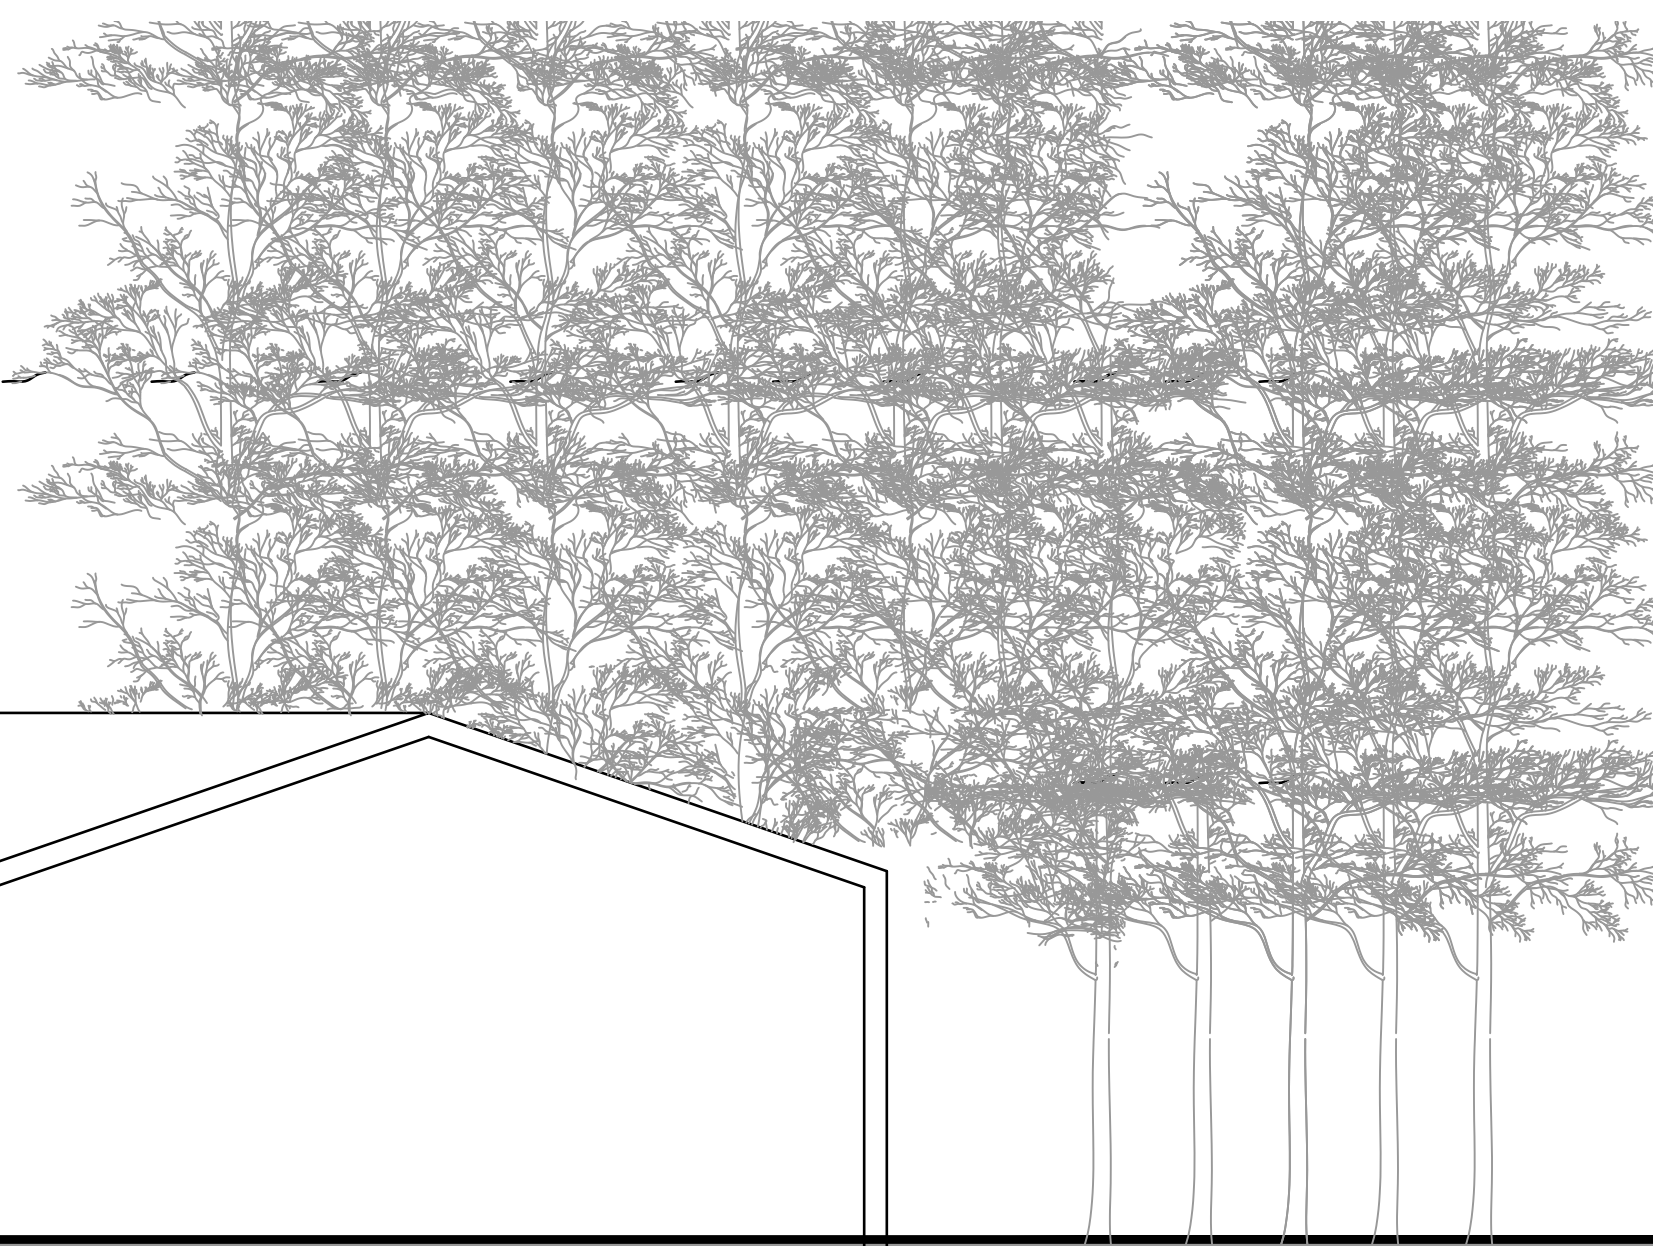
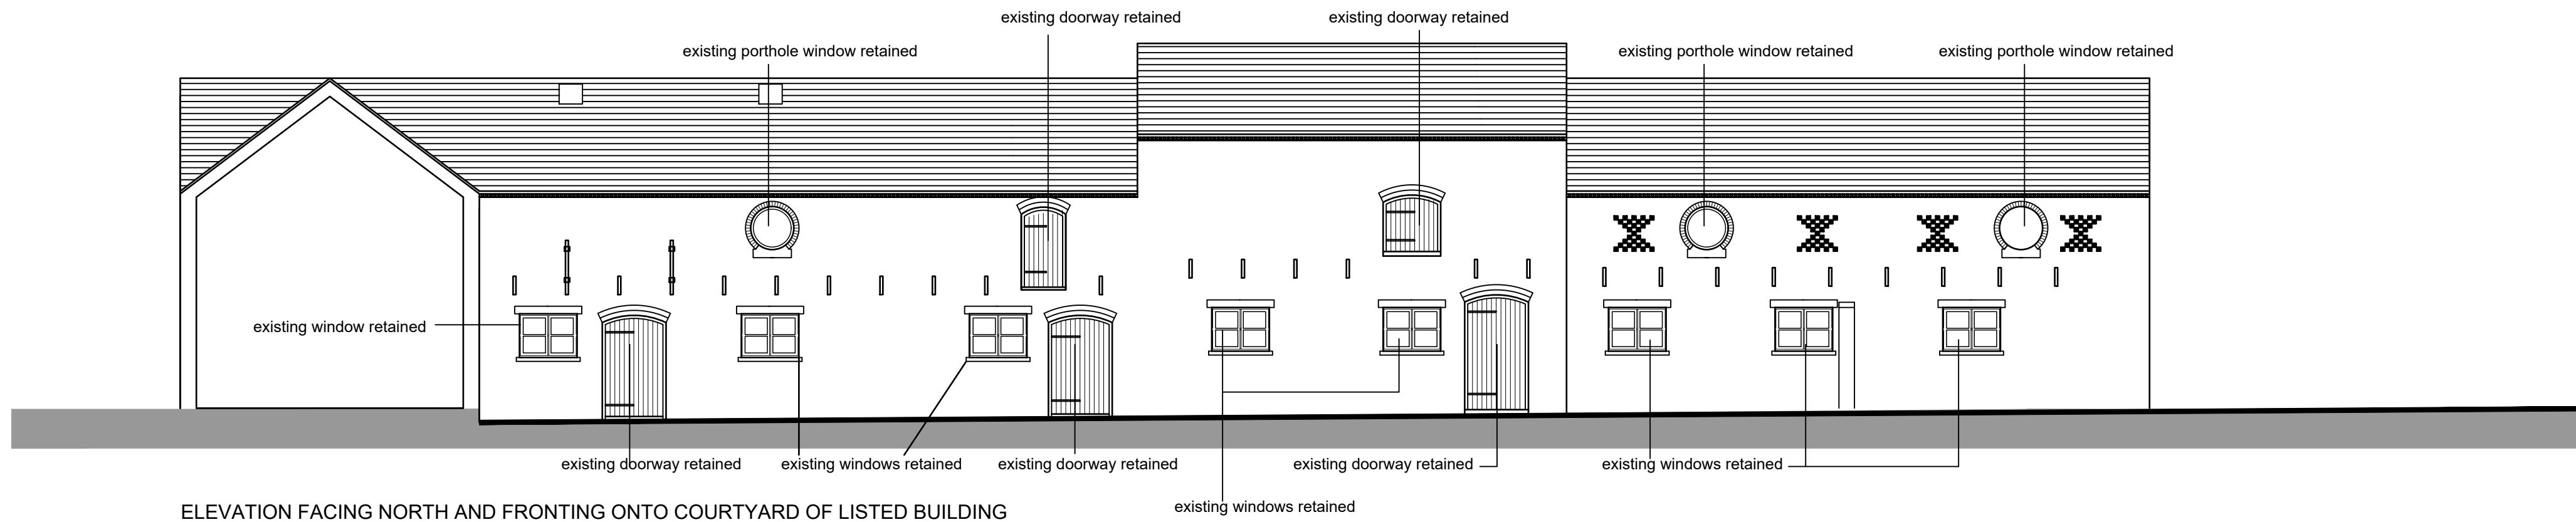



ELEVATION FACING WEST

EXISTING BARN RETAINED      OAK FRAMED LINK      BLOCK B

oak framed glazed link      larch boarding to new buildings      powder coated roller shutter doors and windows

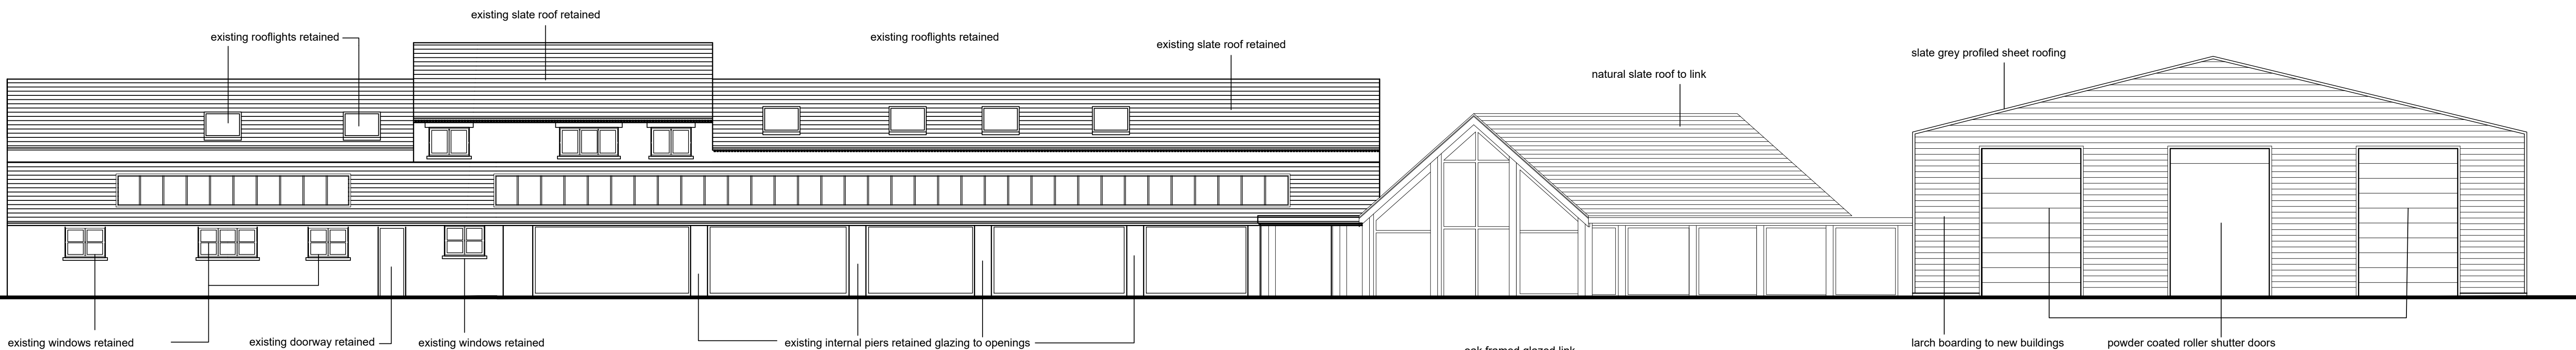

COURTYARD ELEVATION FACING SOUTH

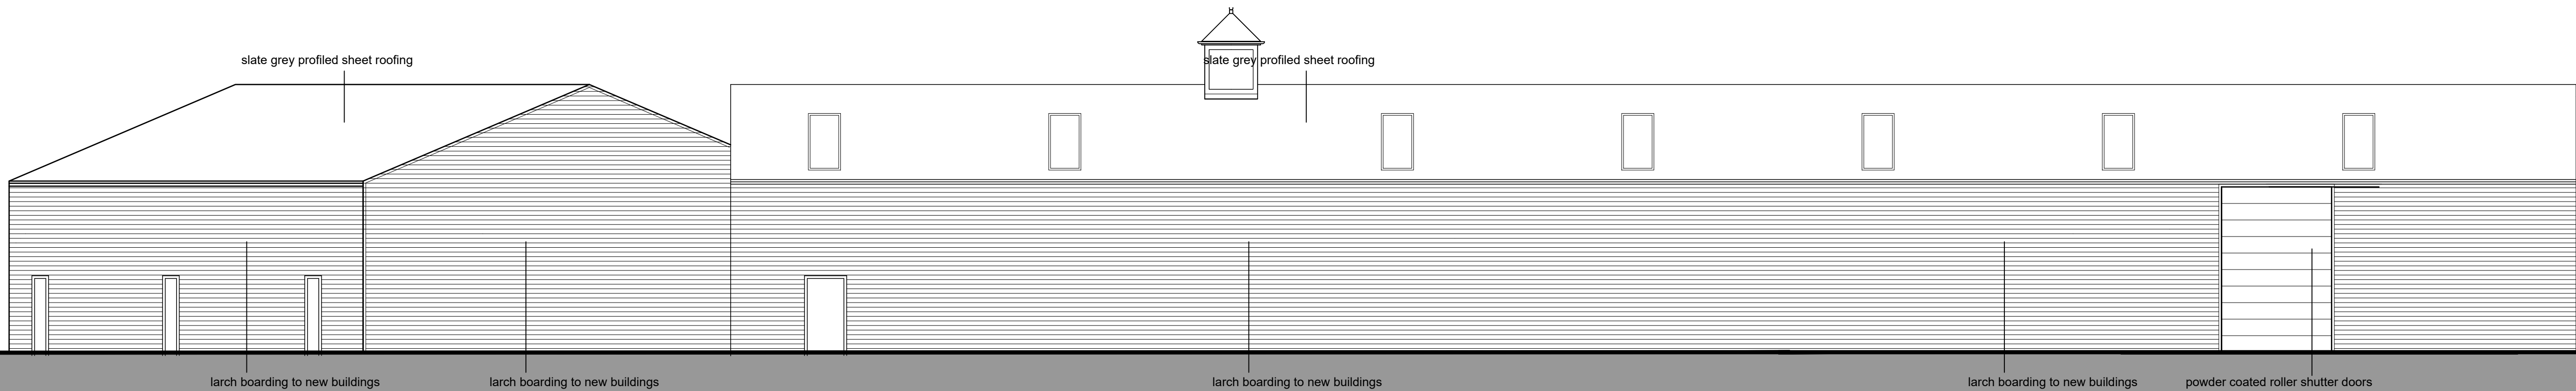

BLOCK B      BLOCK C

larch boarding to new buildings      larch boarding to new buildings      larch boarding to new buildings      larch boarding to new buildings      powder coated roller shutter doors

BLOCK B  
ELEVATION FACING EASTERN BOUNDARY

BLOCK C

willacy horsewood partnership

client  
ANDREW DICKENS

job  
PROPOSED CONVERSION OF EXISTING OUTBUILDINGS,  
APPCHEM, HUGMORE LANE, WREXHAM LL13 9YE

REV A 18 JULY 2019 DRAWINGS UPDATED

|                                 |         |         |             |     |
|---------------------------------|---------|---------|-------------|-----|
| title<br>PROPOSED ELEVATIONS 01 |         |         |             |     |
| scale                           | date    | job no. | drawing no. | rev |
| 1:100                           | JUNE'19 | WH1257  | EL01        | A   |

76, hoole road, hoole, chester CH2 3NL  
www.willacyhorsewood.co.uk  
Tel: 01244 853891 07973 322953 E-Mail: mark@willacyhorsewood.co.uk