
N

0 10 20 30 40 50m

Scale 1:1250

APPLICATION BOUNDARY INDICATED THUS:

Schedule of Areas	m²
Application Area	346.7

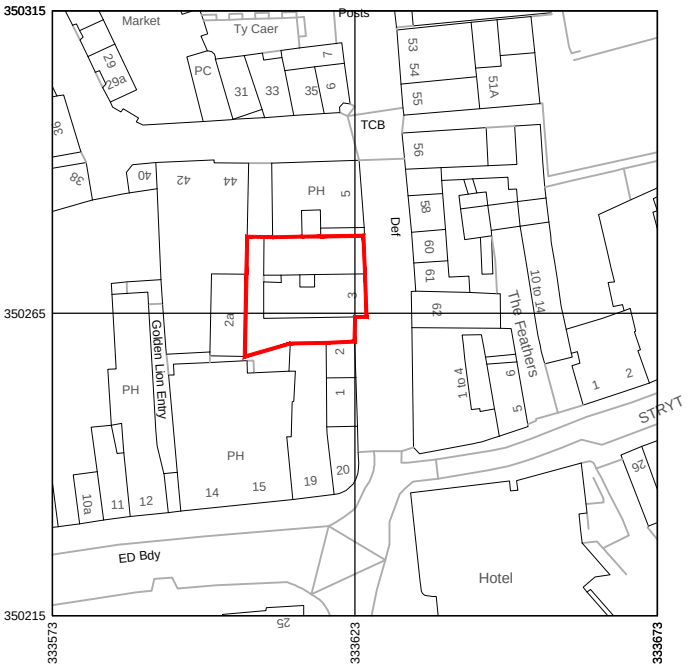

Rev	Date	Drawn by	Checked by
B	06/02/2025	TBS	TBS
Updates following option c drawing			
A	19/12/2023	TBS	TBS
Non-draft Issue			
-	04/12/2023	TBS	TBS
Draft Issue			

Produced on 03 December 2023 from the Ordnance Survey National Geographic Database and incorporating surveyed revision available at this date.
This map shows the area bounded by 333573 350215,333673 350215,333673 350315,333573 350315,333573 350215
Crown copyright and database rights 2023 OS 100054135. Supplied by copla ltd trading as UKPlanningMaps.com a licensed Ordnance Survey partner (OS 100054135).
Data licence expires 03 December 2024. Unique plan reference: v1e//1033254/1392789

Site Location Plan - 1:1250

Project: 3A-4 Chester Street, Wrexham, LL13 8BD			
Client: Violetta Niklas-Pecha		Purpose of Issue: For Approval	Drawing Stage: Planning
Title: Site Location Plan			
Scale @ A3: 1:1250	Date: Dec 2023	Ref: 287	Drawn: TBS
Drg No: 287/CSW/PL/001			Rev: B