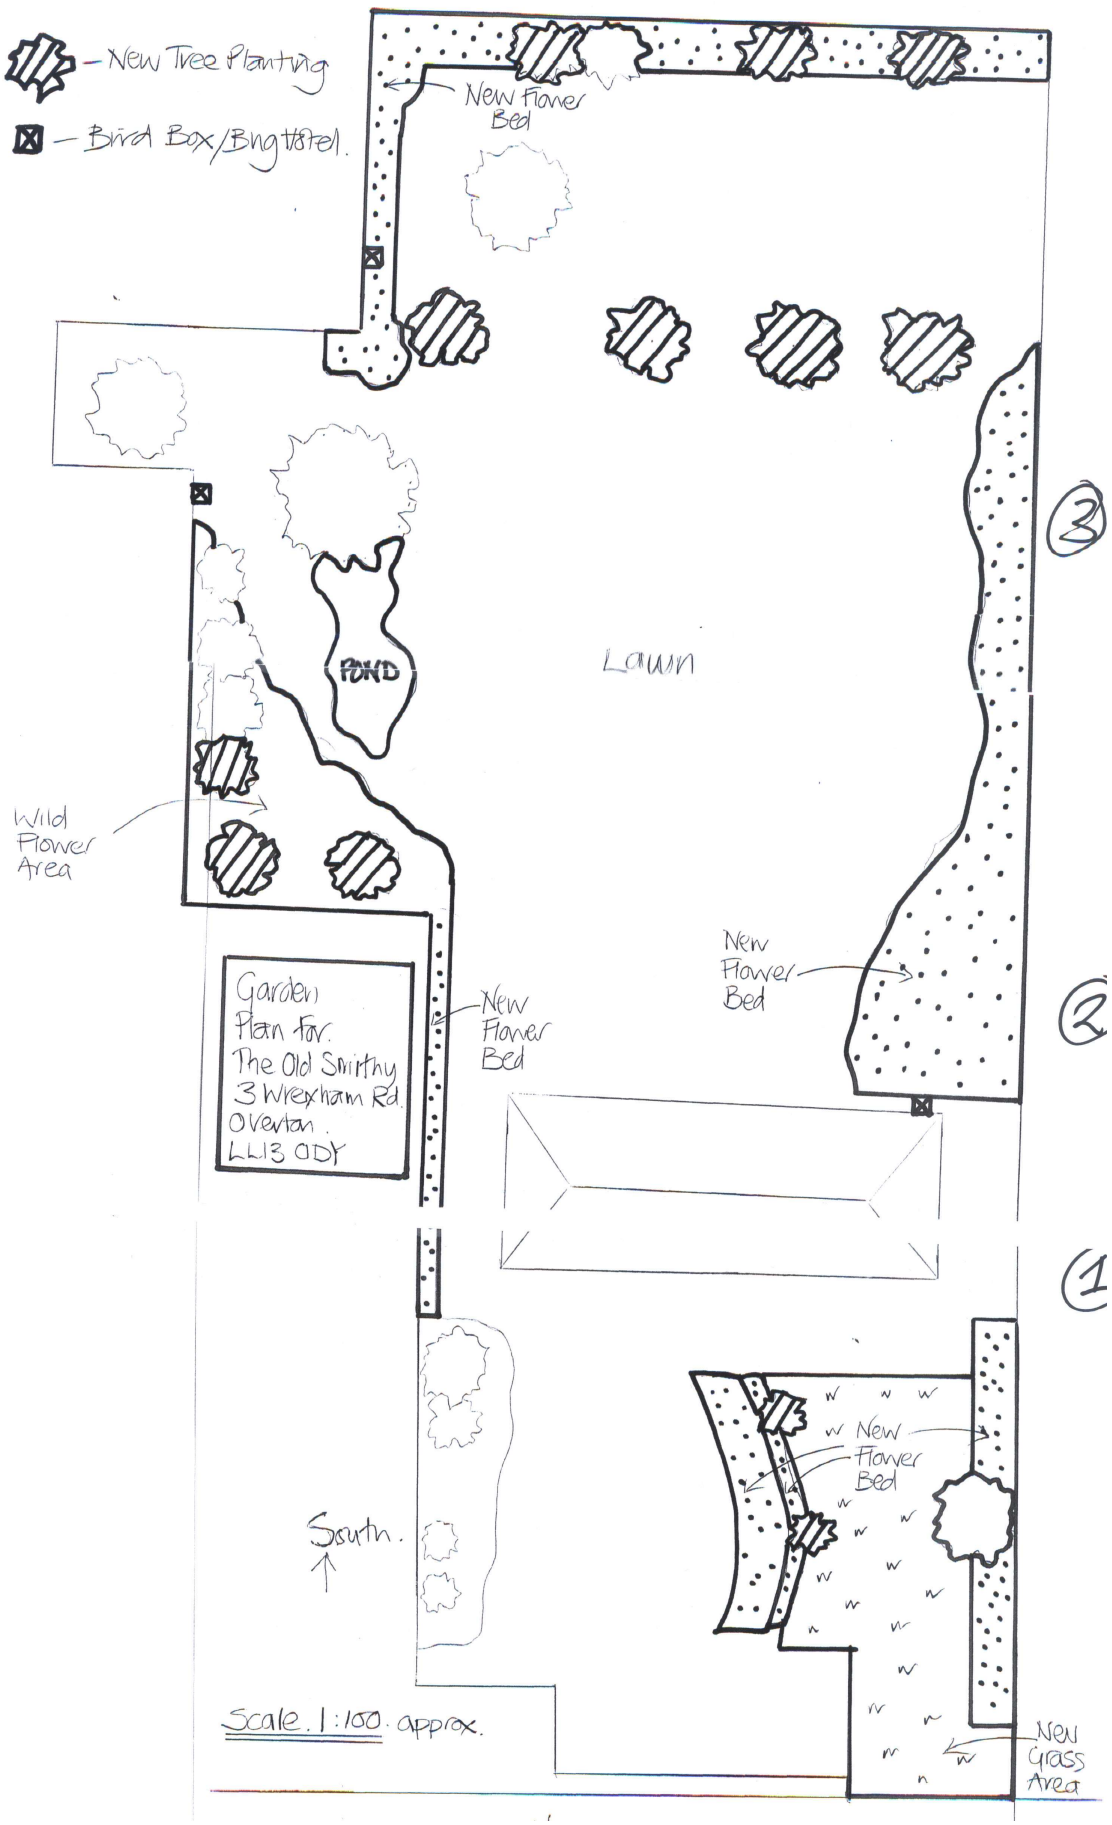

– New Tree Planting
– Bird Box/Bug Hotel.
New Flower Bed
Lawn
POND
Wild Flower Area
Garden Plan for. The Old Smithy 3 Wrexham Rd. Overton. LL13 0DY
New Flower Bed
New Flower Bed
New Flower Bed
South.
Scale. 1:100. approx.
New Grass Area
3
2
1