
DO NOT SCALE FROM THIS DRAWING, IF IN DOUBT PLEASE ASK.
ALL DIMENSIONS TO BE CHECKED ON SITE PRIOR TO COMMENCEMENT.
THIS DRAWING IS THE COPYRIGHT OF MABBETT & ASSOCIATES LTD

north

MH CL26.09
MH CL25.96
SP
SP
MH CL26.03
BT CL25.99
MH CL26.21
IC CL25.97
MH CL26.20
Post and Rail Fence
24.38
24.29
24.33
23.12
23.18
23.09
Culvert
Grass
Chainlink Fence
J2A
MH CL25.70
24.41
24.06
Wall
MH CL26.06
Post and Rail Fence
Palisade Fence
BT CL26.30
S01
CL 25.74m
IL 24.40m
225mm Diam PVC @ 1.23%
24.46
S02
CL 25.30m
IL 24.30m
J3
Grass
Chainlink Fence

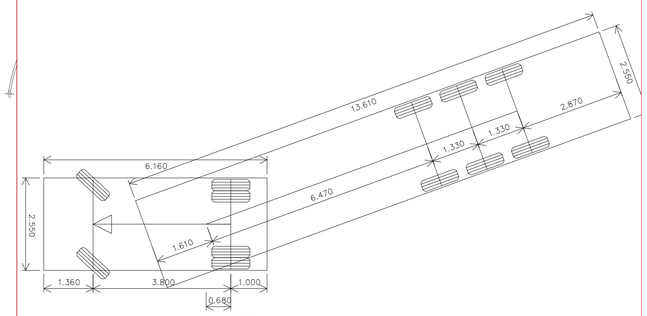

Vehicle name	Articulated Vehicle (FTA 1998)
Description	Designing for deliveries, FTA 1998
Overall length (m)	16.480
Overall width (m)	2.550
Maximum track width (m)	2.470
Kerb to kerb radius (m)	6.550
Maximum articulation (degrees)	90

Rev.	Description	Drawn	Date
-	-	-	-

Mabbett®
Planning | Design | Environment | Engineering | Safety

Willow House
Stoneyfield Business Park
Inverness IV2 7PA
Tel: 01463 237229
www.mabbett.eu

CHARTERED PRACTICE

Client
Mr R Ayres
Spaces-London Ealing Aurora

Project
Bridge Road North
Wrexham

Drawing
Swept Path Analysis
Construction Phase

Status
ISSUE

Scale 1:50/100/500 Sheet A1

Drawn GM Check DC Date 5.8.24

Drawing No: 315341 RC007 Rev