
DO NOT SCALE FROM THIS DRAWING, IF IN DOUBT PLEASE ASK.
ALL DIMENSIONS TO BE CHECKED ON SITE PRIOR TO COMMENCEMENT.
THIS DRAWING IS THE COPYRIGHT OF MABBETT & ASSOCIATES LTD

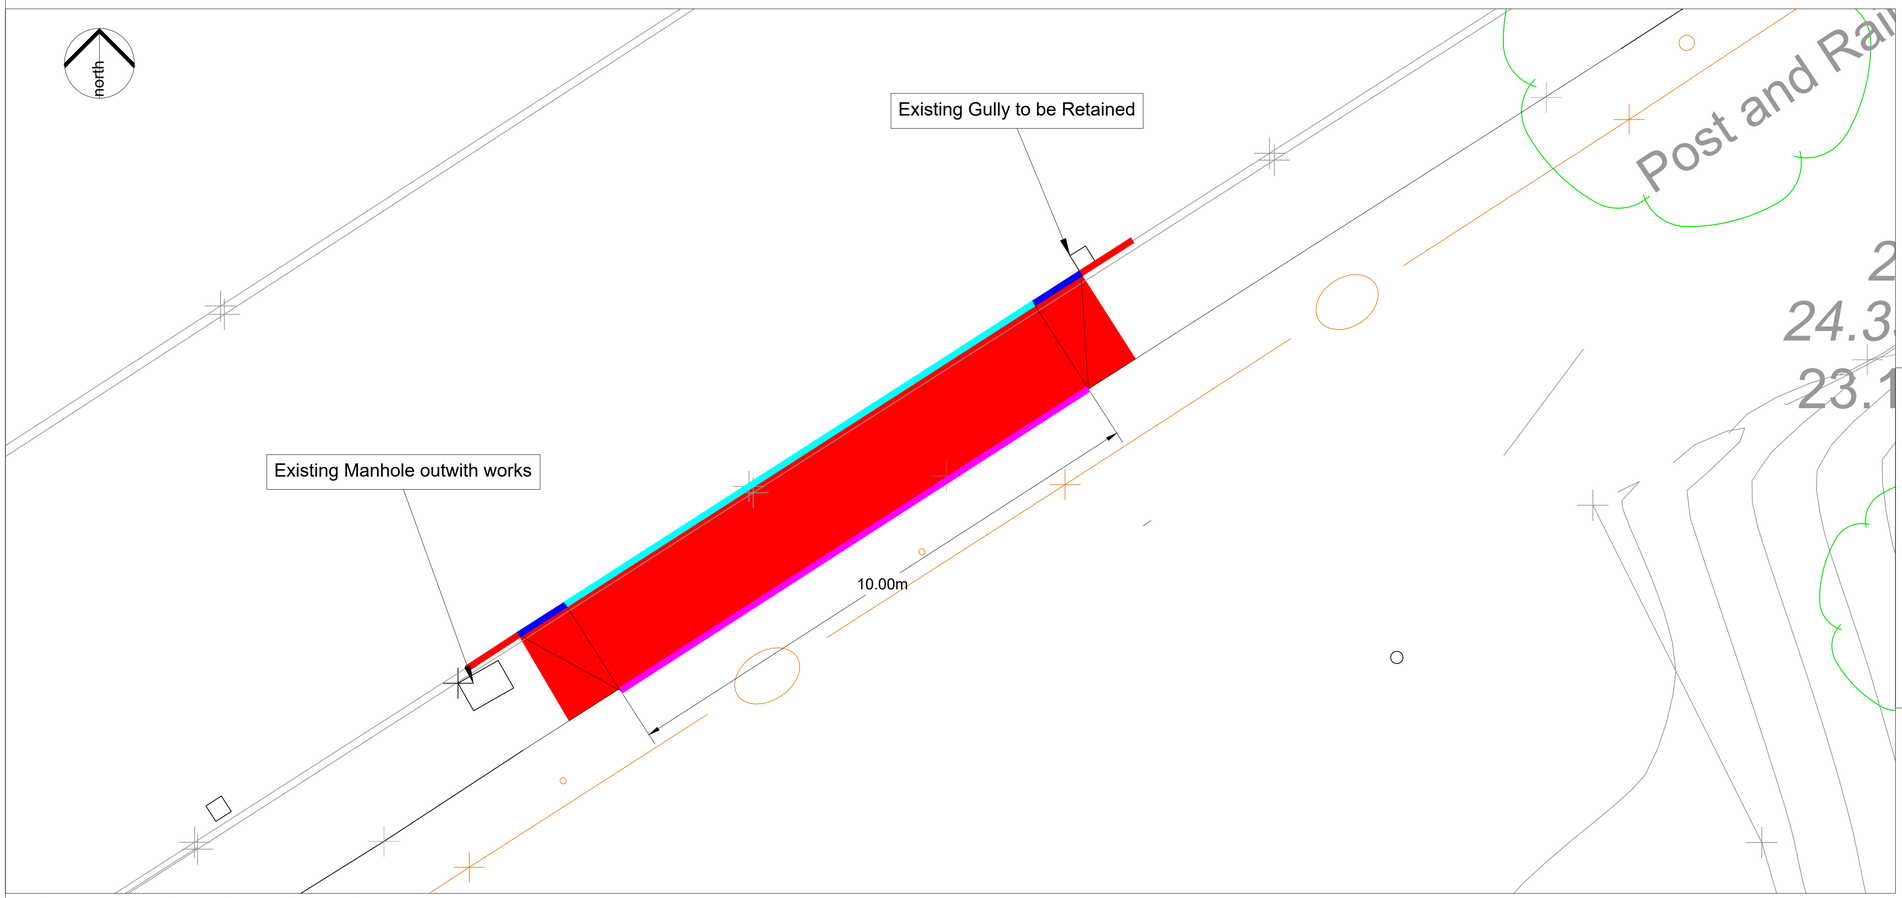

New Footpath


20mm-6mm Dense Asphalt Surface
60mm-20mm Dense Asphalt Base
100mm Type 1 Sub-base to Cl 803
To Be Adopted

250x125mm HB P.C Kerb (K1)


255 x 125 - 175 x 125 P.C Dropper Kerbs

150x50mm FT Concrete Edging

150x125mm BN Kerb

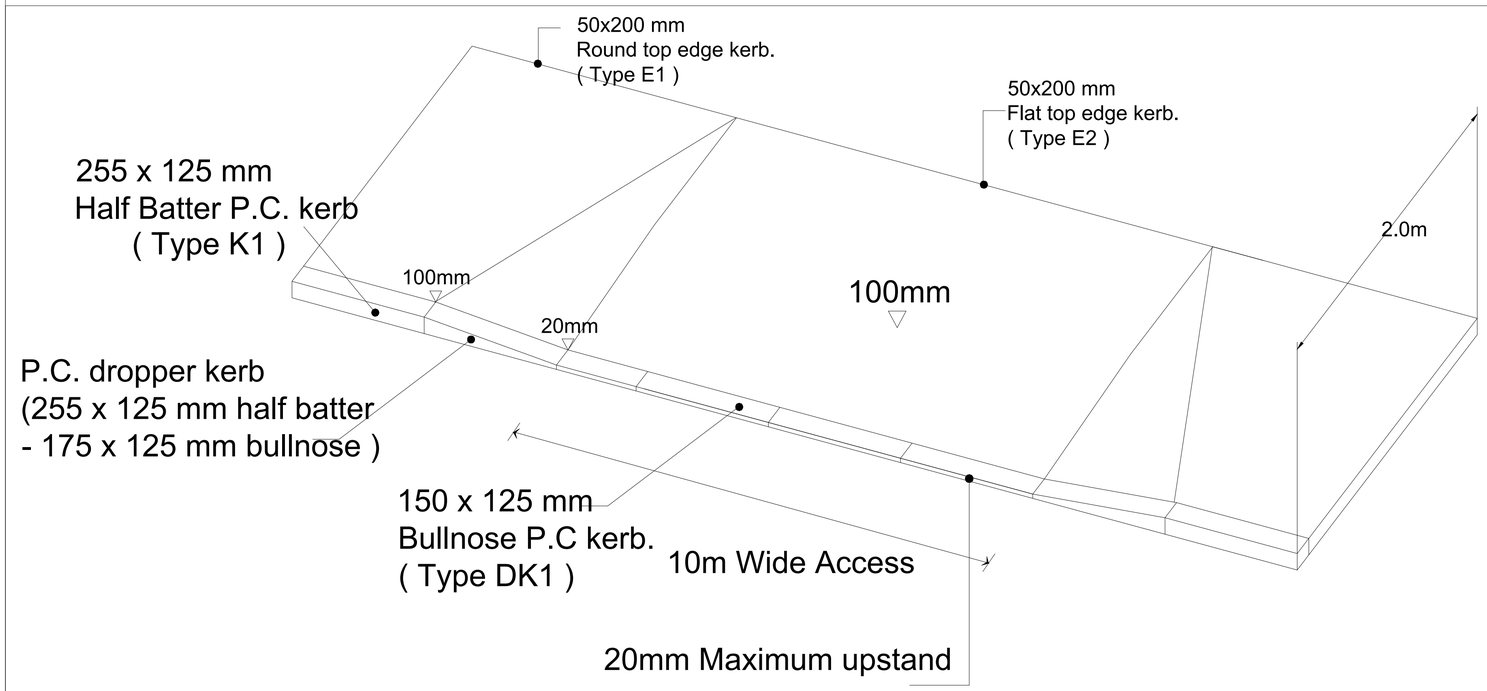

VEHICULAR ACCESS/FOOTWAY CROSSING

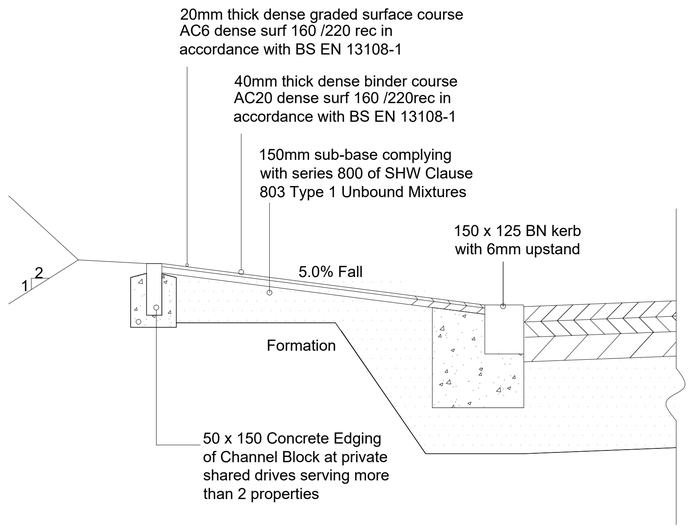

Footway Construction Details

Rev.	Description	Drawn	Date
-	-	-	-

Mabbett®
Planning | Design | Environment | Engineering | Safety
Willow House
Stoneyfield Business Park
Inverness IV2 7PA
Tel: 01463 237229
www.mabbett.eu
CHARTERED PRACTICE

Client
Mr R Ayres
Spaces-London Ealing Aurora

Project
Bridge Road North
Wrexham

Drawing
Accesss Location/Construction Details
Construction Phase

Status
ISSUE

Scale 1:50/100/500 Sheet A1

Drawn GM Check DC Date 5.8.24

Drawing No: 315341 RC006 Rev