
Scale 1:1250 0 100m 125m

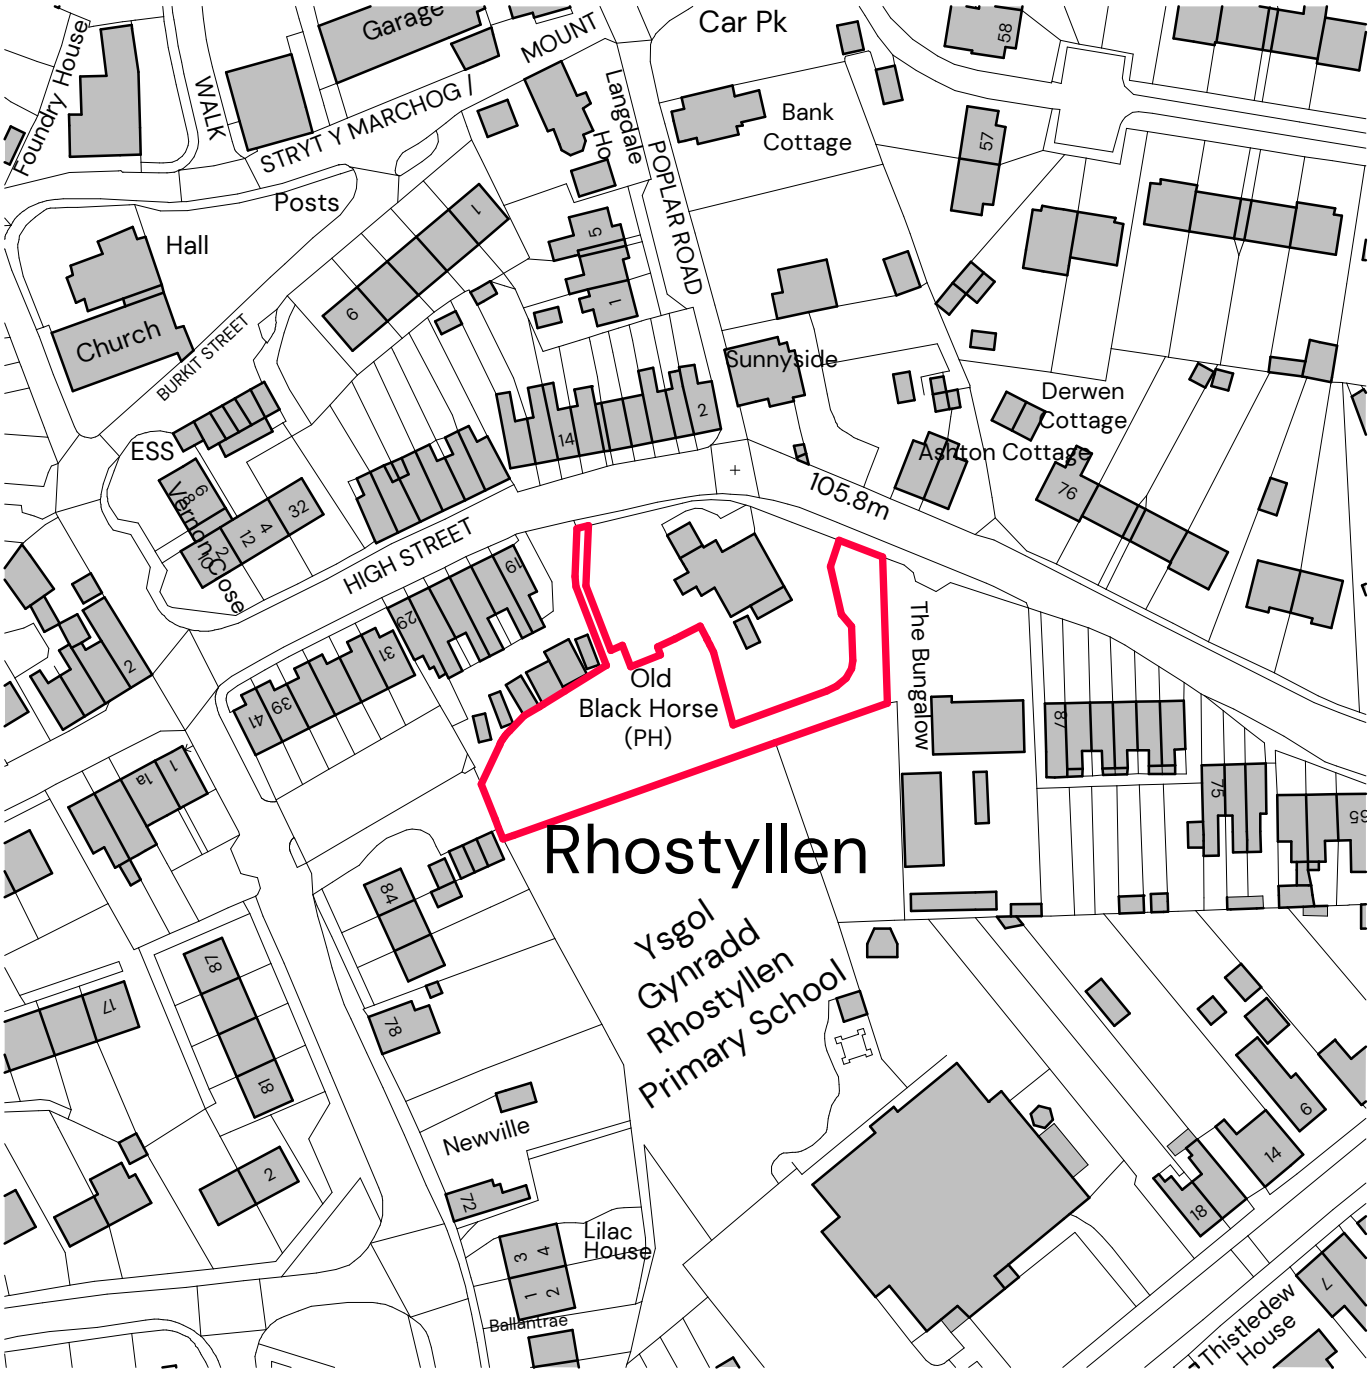

N

AA	Residential Development - Site Location Plan	Revision.	Date. 01.03.2025
	Project / Drawing No. A085 - PL - 001	Scale. 1 : 1250 @ A4	Status: Planning

T. 07595 053 494 **E.** info@aubourn-architecture.com **W.** www.aubourn-architecture.com