
N

0 10 20 30 40 50m

Scale 1:1250

APPLICATION BOUNDARY INDICATED THUS:

Schedule of Areas	m²
Site Area	3043

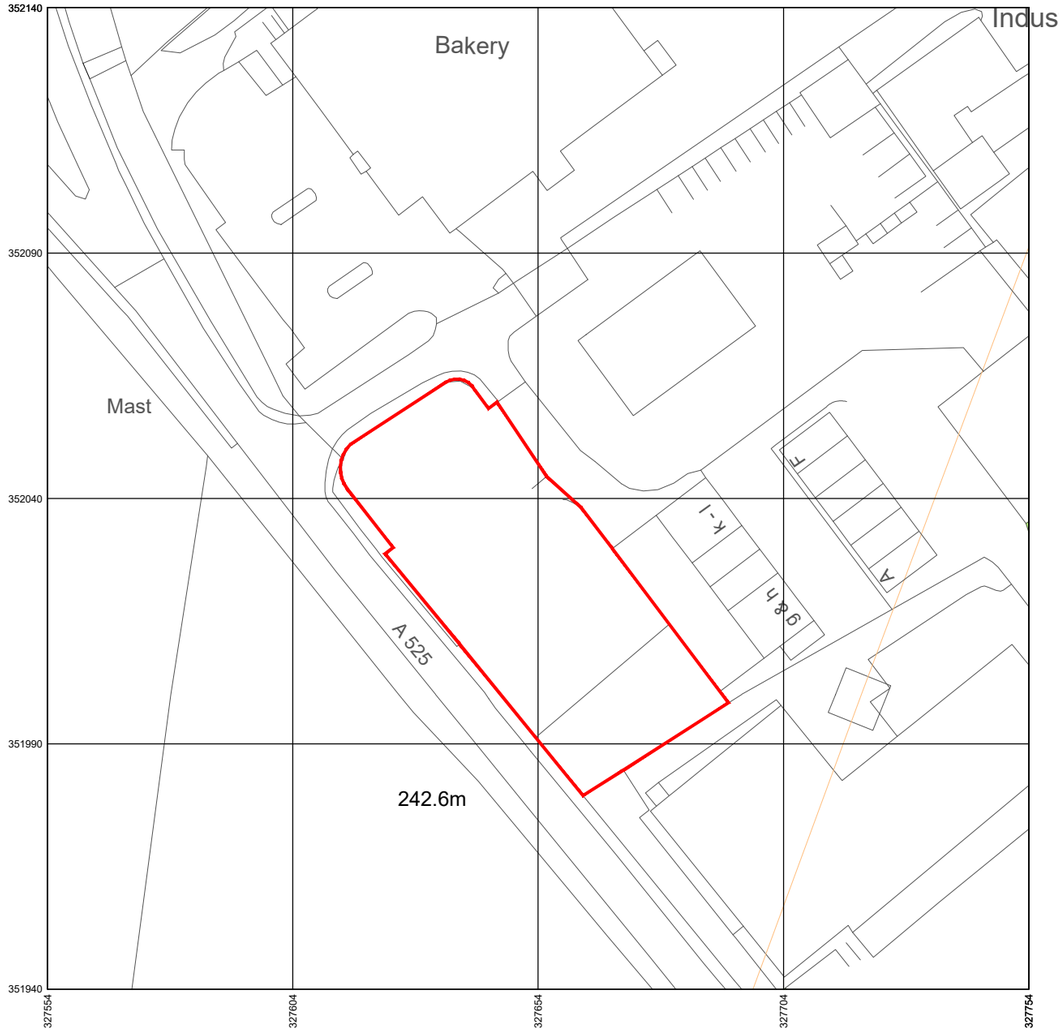

Rev	Date	Drawn by	Checked by
A	10/03/2025	SY	TBS
Non Draft Issue			
-	19/02/2025	SY	TBS
Draft Issue			

Produced on 17 February 2025 from the Ordnance Survey National Geographic Database and incorporating surveyed revision available at this date.
This map shows the area bounded by 327554 351940,327754 351940,327754 352140,327554 352140,327554 351940
Crown copyright and database rights 2025 OS 100054135. Supplied by copla ltd trading as UKPlanningMaps.com a licensed Ordnance Survey partner (OS 100054135).
Data licence expires 17 February 2026. Unique plan reference: v4f//1212015/1627902

Location Plan - 1:1250

Project
Minera Box Storage, Ruthin Road
Minera, Wrexham, LL11 3RD

Client	Purpose of Issue	Drawing Stage
Julie Rennie	For Approval	Planning

Title
Site Location Plan

Scale @ A3	Date	Ref	Drawn
1:1250	Feb 2025	346	SY

Drg No	Rev
346/MBS/PL/001	A