


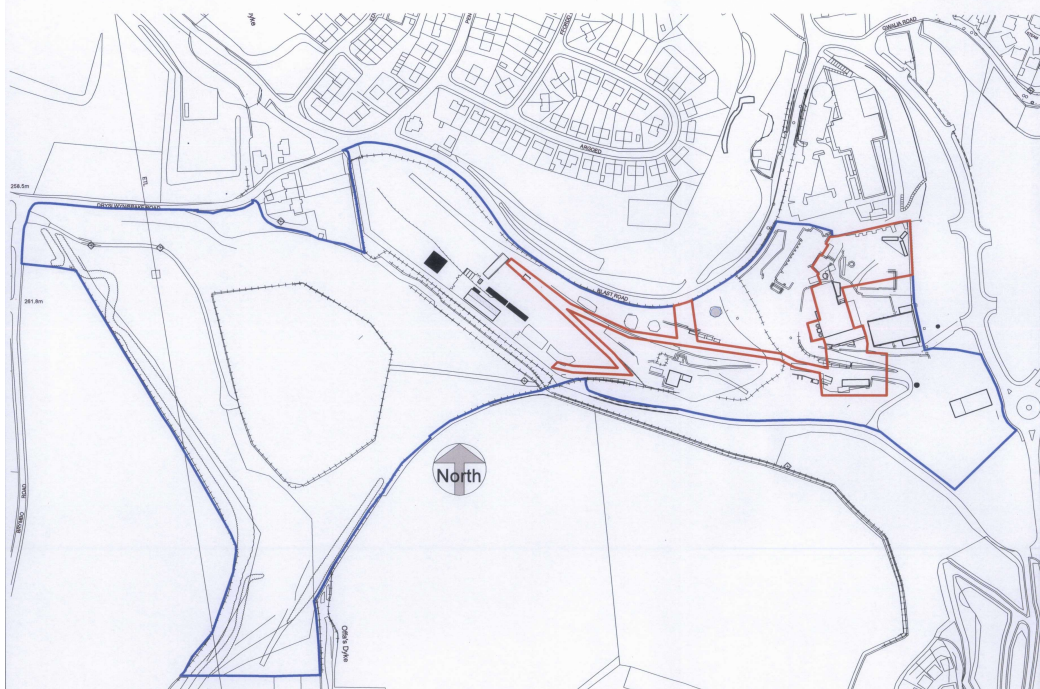

General Notes
 1. Contractor to verify all dimensions and check level datums on site
 2. All of the designs are the sole property of TACP Architects Ltd and may not be used without their written agreement
 3. All prints, specifications and their copyright are the property of TACP Architects Ltd
 4. Do not scale off drawings
 5. All dimensions shall be checked on site before commencement of shop drawings, manufacture and all discrepancies must be reported to TACP Architects Ltd

P2020/0051

Revisions				
Rev	Date	Description	By	Check

Consultants
 28 JAN 2020
 PLANNING DEPARTMENT

Client
 Brymbo Heritage Trust

Project Title
 Stori Brymbo

Drawing Title
 Location Plan - Heritage Area

Scale 1:2500@A3 Date 19/11/19 KL MG Wrexham

Job Number 17003 Project+Originator+Zone+Level+Type+Node+Number Revision BHF-TACP-ES-ST-DR-A-700

TACP Architects Ltd
 Pembroke House
 Elicce Way, Wrexham Technology Park,
 Wrexham, LL13 7YT
 01978 291161

admin@taccparchitects.co.uk
 www.taccparchitects.co.uk

Architecture • Interior Design • Healthcare Planning • Conservation • Masterplanning • Sustainable Design

