
NEW WORLD PAYPHONES

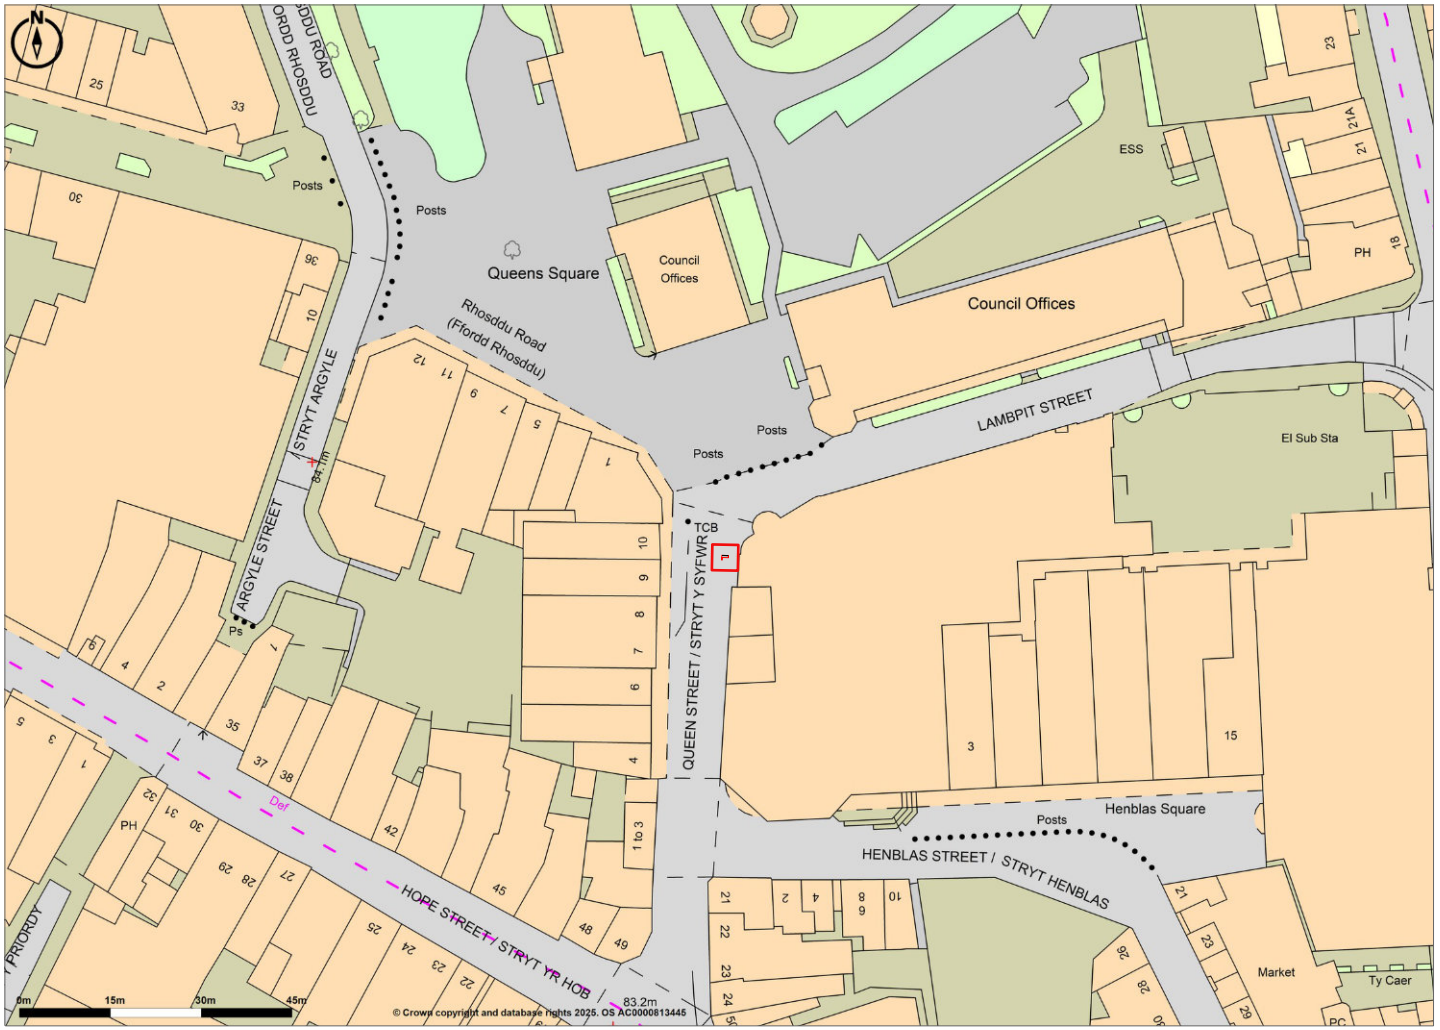

Promap
LANDMARK INFORMATION

© Crown Copyright and database rights 2025. OS AC0000813445
Plotted Scale - 1:1250. Paper Size – A4

• Proposed Kiosk

Site:	Title:	Date:	Dwg. No:	Rev:	Scale: 1:1250@A4
Pavement outside16 Queen St, Wrexham LL13 8AZ	Location Plan	21/02/2025	PY4623-048-005A		0m 20m 40m 60m 80m