
GENERAL CONSTRUCTION NOTES
ALL DIMENSION TO BE CHECKED ON SITE AND ANY DISCREPANCIES TO BE REPORTED TO THE SITE MANAGER / ARCHITECT.

FLOOR TO FLOOR LEVELS TO BE CHECKED AND CONFIRMED ON SITE.


ENSURE WORKS ARE COMPLETED IN A SAFE AND TIMELY MANNER.

AREA OF WORKS TO BE THOROUGHLY CLEANED, TIDIED AND MADE GOOD ON COMPLETION, PRIOR TO HANDOVER.

INTERNAL WORKS DRAWINGS TO BE READ IN CONJUNCTION WITH THE EXTERNAL WORKS DRAWINGS PREVIOUSLY ISSUED.

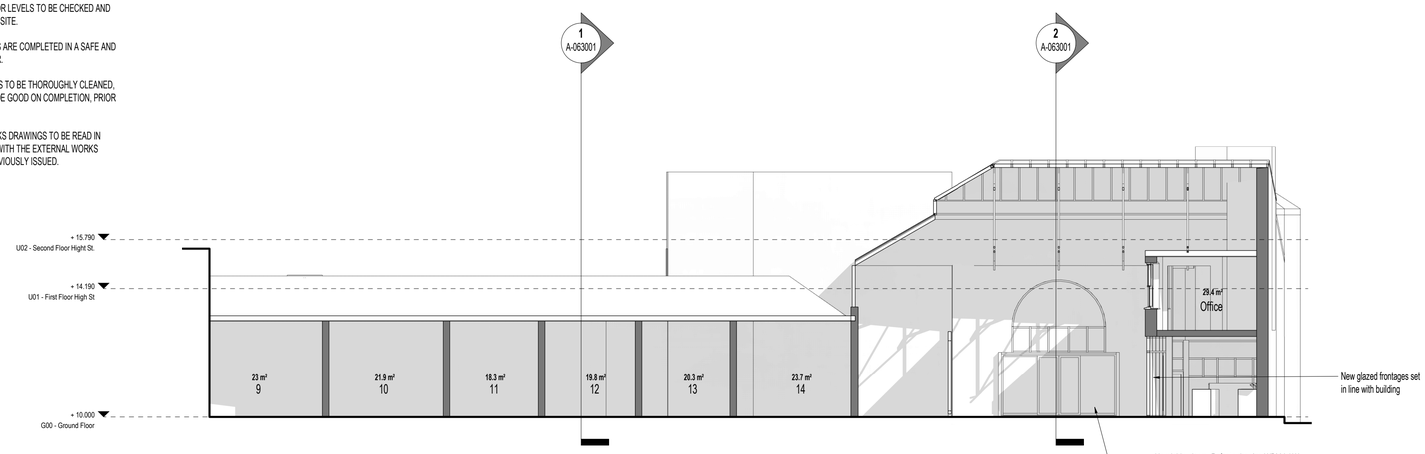

4 Proposed Section 4
1 : 100

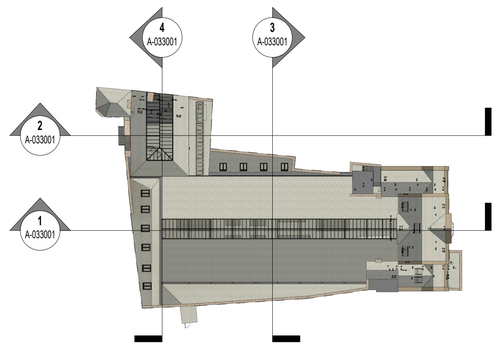


R01 - Proposed Ref View

Construction (Design and Management) Regulations


Design risk assessments are carried out throughout the design stage of this project in accordance with company procedures and manuals. Where reasonably possible all areas of risk applicable to design and end use of the construction have been identified and then eliminated, mitigated or recorded as a residual risk. Note that general risks of which a competent designer or contractor should be aware are not included. This drawing is to be read in conjunction with the Pre-construction Information and all related documents prepared in accordance with the current Construction (Design and Management) Regulations 2015 and all applicable Health and Safety legislation as currently amended.



2 Proposed Section 2
1 : 100

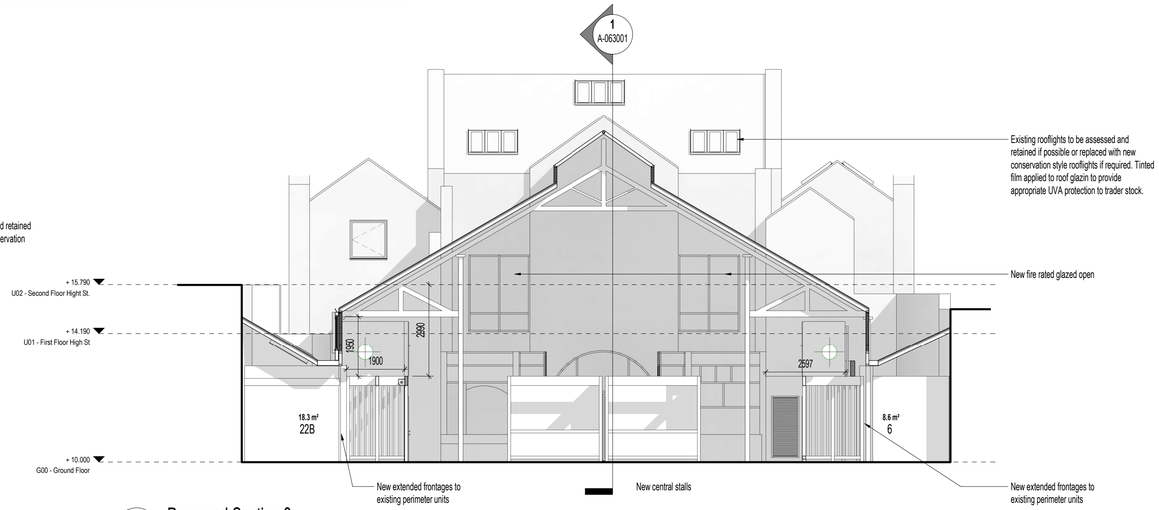

3 Proposed Section 3
1 : 100

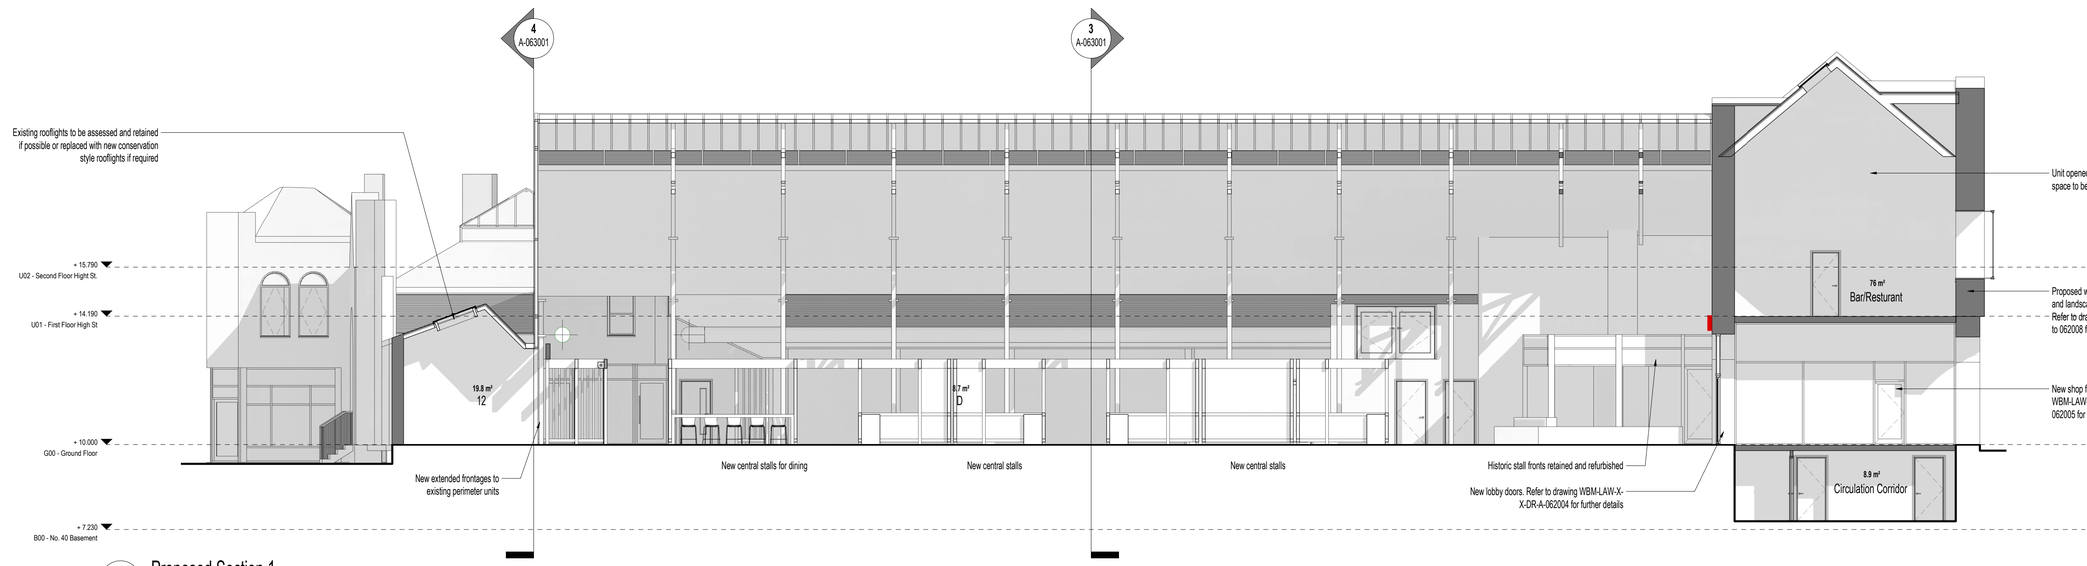

1 Proposed Section 1
1 : 100

REV	DESCRIPTION | DRAWN BY | CHECKED BY | APPROVED BY	DATE
P2	Stage 4 Development	24/05/2022
P1	Planning Issue	09/05/2022
P0	Updated Stage 3 Issue | CB | CB | CB	14/12/2021

RIBA PLAN OF WORK 2013 WORKSTAGE Stage 3 - Spatial Coordination	LEVEL OF MODEL DEFINITION (LoD) LoD 2 - Conceptual Model
PURPOSE OF ISSUE - SUITABLE FOR ... Information	BS1192 STATUS Status S2 - Information

lawray architects
penseiri

CARDIFF 029 2052 8140
LONDON 0207 138 3560
WREXHAM 01978 357 887
www.lawray.co.uk

CLIENT
WCBC

PROJECT TITLE
Wrexham Butchers Market

DRAWING TITLE
Proposed GA Sections - Sheet 1

PROJECT No
19556

SCALE @ A1
As indicated

DRAWING No (BS1192:2007 +A2:2016) & EN ISO19650: WBM-LAW-X-X-DR- **A-063001**

REVISION **P2**

DO NOT SCALE

Any discrepancy or query concerning this drawing should be referred to the Architect
Copyright © LAWRAY LIMITED
Registered Office: Greenmeadow Springs, 1 Cae Gwrydd, Tongwynlais, CARDIFF CF15 7AB
Reg. Co. No. 2724178, VAT Reg. No. 134 2146 06

Print Date: 12/08/2022 15:55:51

File Name: X:\02_Projects\19556_WrexhamMarkets\04_Deliverables\04_RevitCentral\WBM-LAW-X-X-M3-A-000001 - Wrexham Butchers Market STAGE 4.rvt