

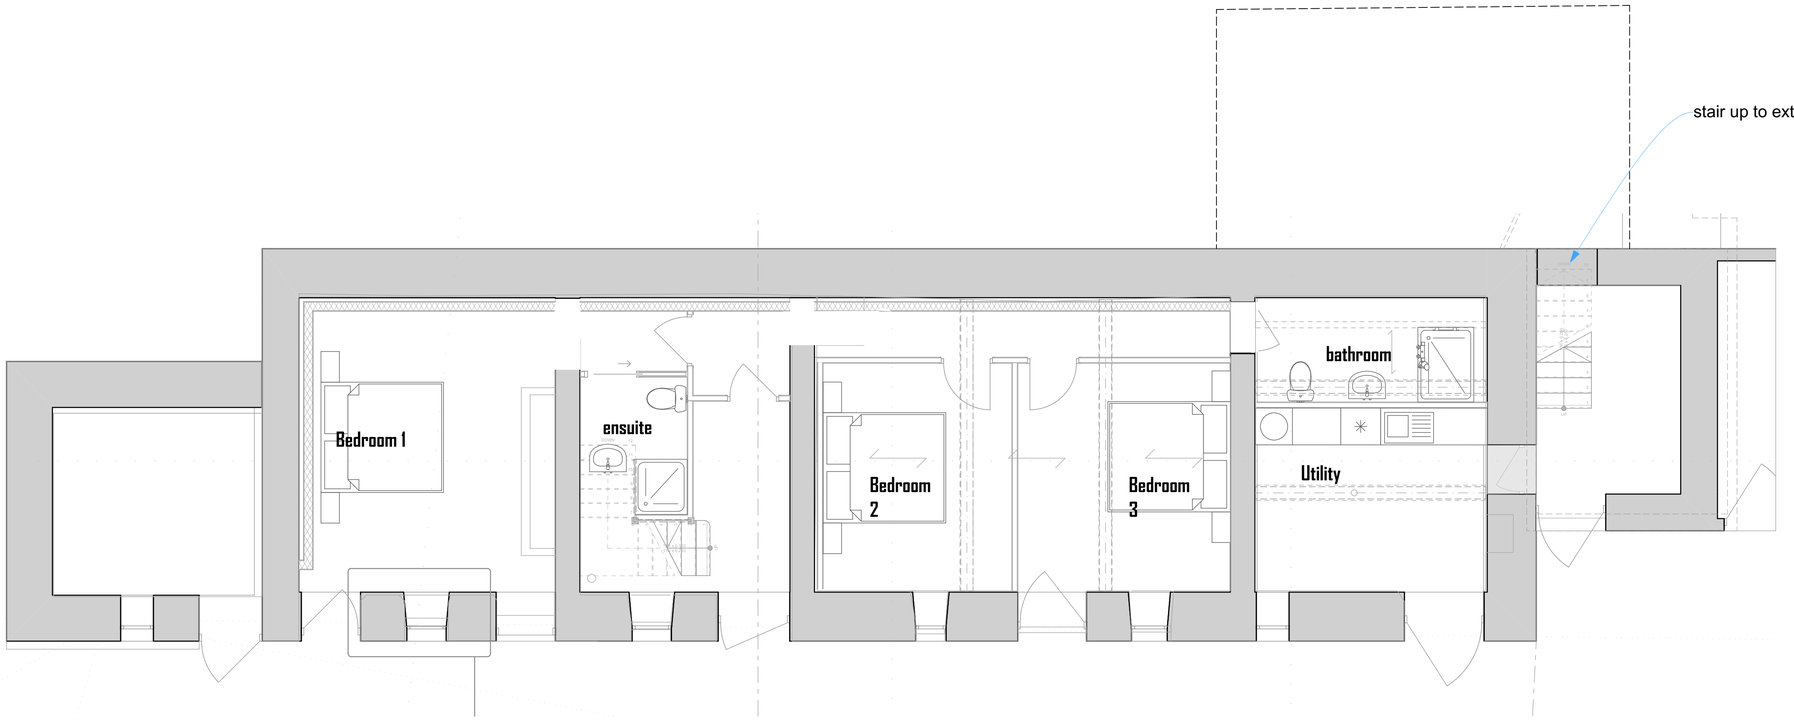


Ground Floor

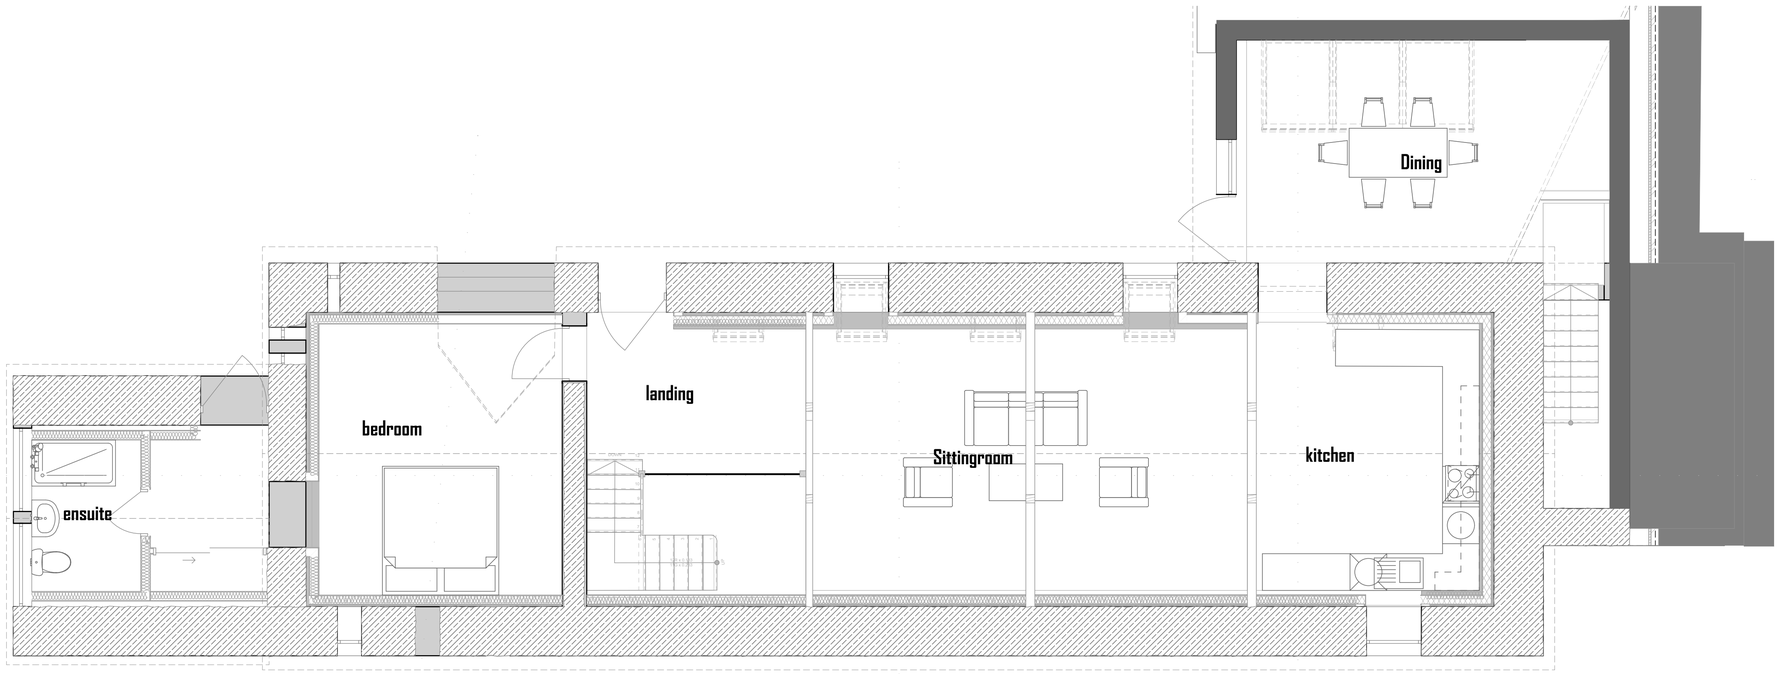


First Floor

Plan

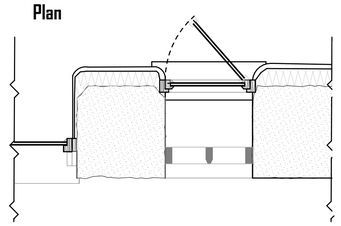

Section

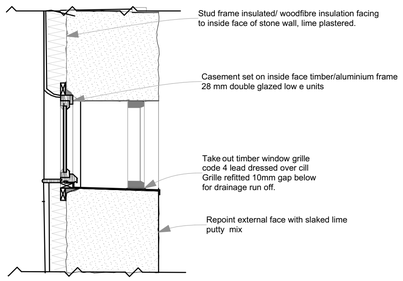

Proposed Conversion

:Pont Y Meibion, Llanarmon Road, Glyn Ceiriog, Llangollen

Frederick Carter Architectural Services
Design, Detailing, Visualisation, Architecture, BIM
CIAT
CONTACT :
01686 805756
EMAIL:
FRED@FREDCARTER.CO.UK
Rivenbank House, Canal Road, Newtown, Powys, SY16 2JG

DATE	1/8/2024	SCALE	1:50 @ A1 1:100 @ A3
DWG No	P.2024.91.D03	REV	A