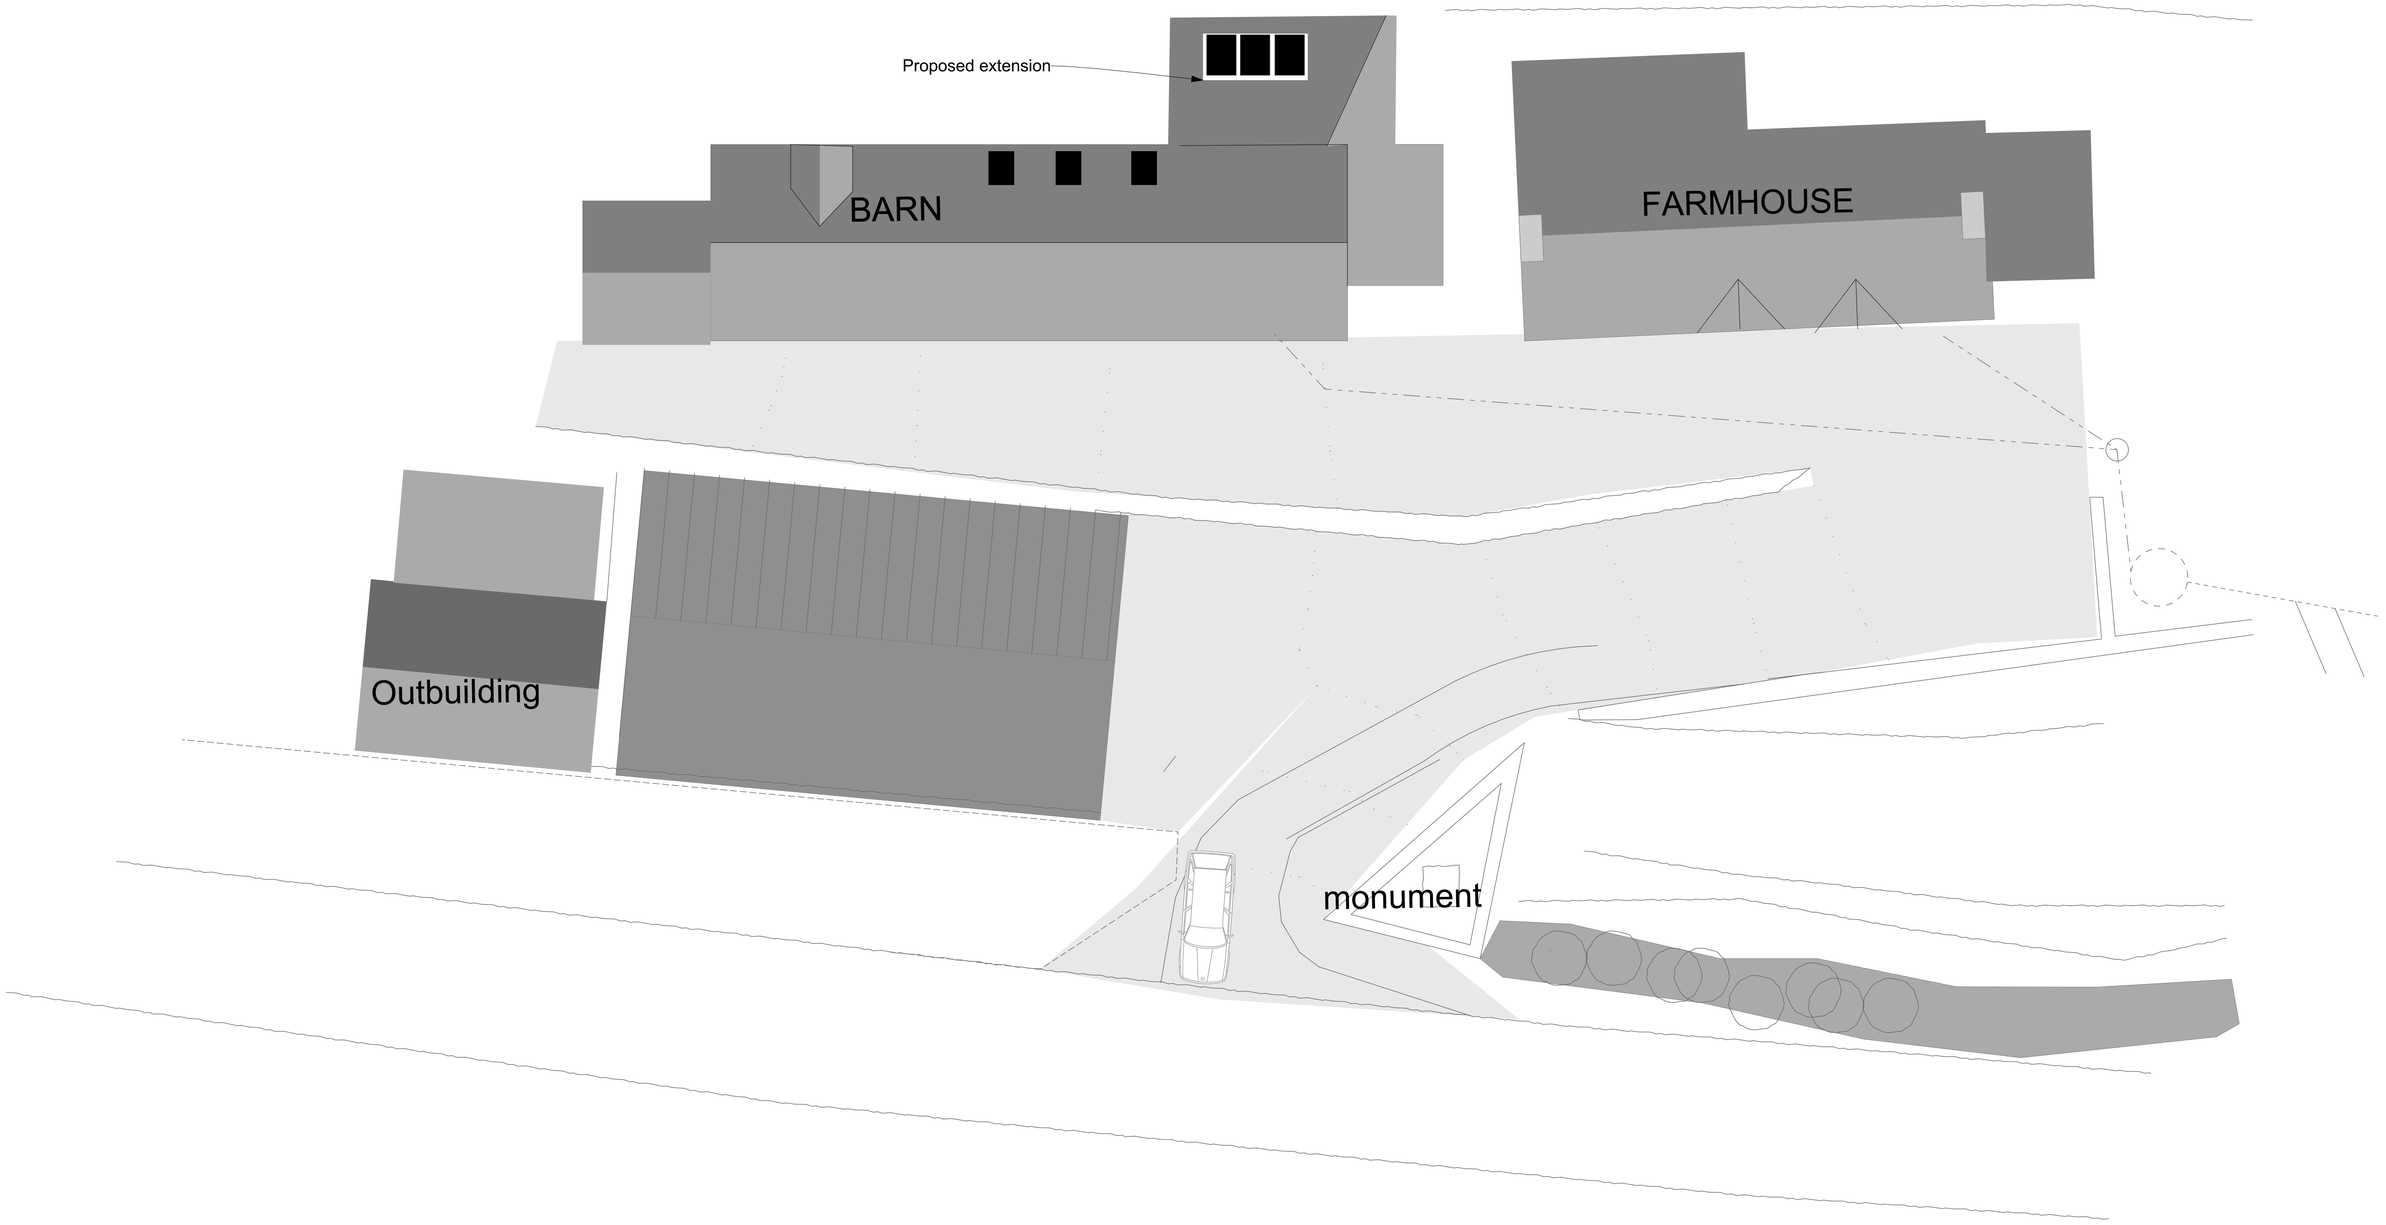


Block Plan

N

Proposed Conversion
:Pont Y Meibion, Llanarmon Road, Glyn Ceiriog, Llangollen

Frederick Carter
Architectural Services
Designs, Detailings, Visualisation, Architecture, BIM
CIAT
CONTACT :
01686 805756
EMAIL:
FRED@FREDCARTER.CO.UK
Riverbank House, Canal Road, Newtown, Powys, SY16 2HJ

DATE	1/8/2024	SCALE	1:100 @ A1 1:200 @ A3
DWG No	P.2024.91.D05		REV