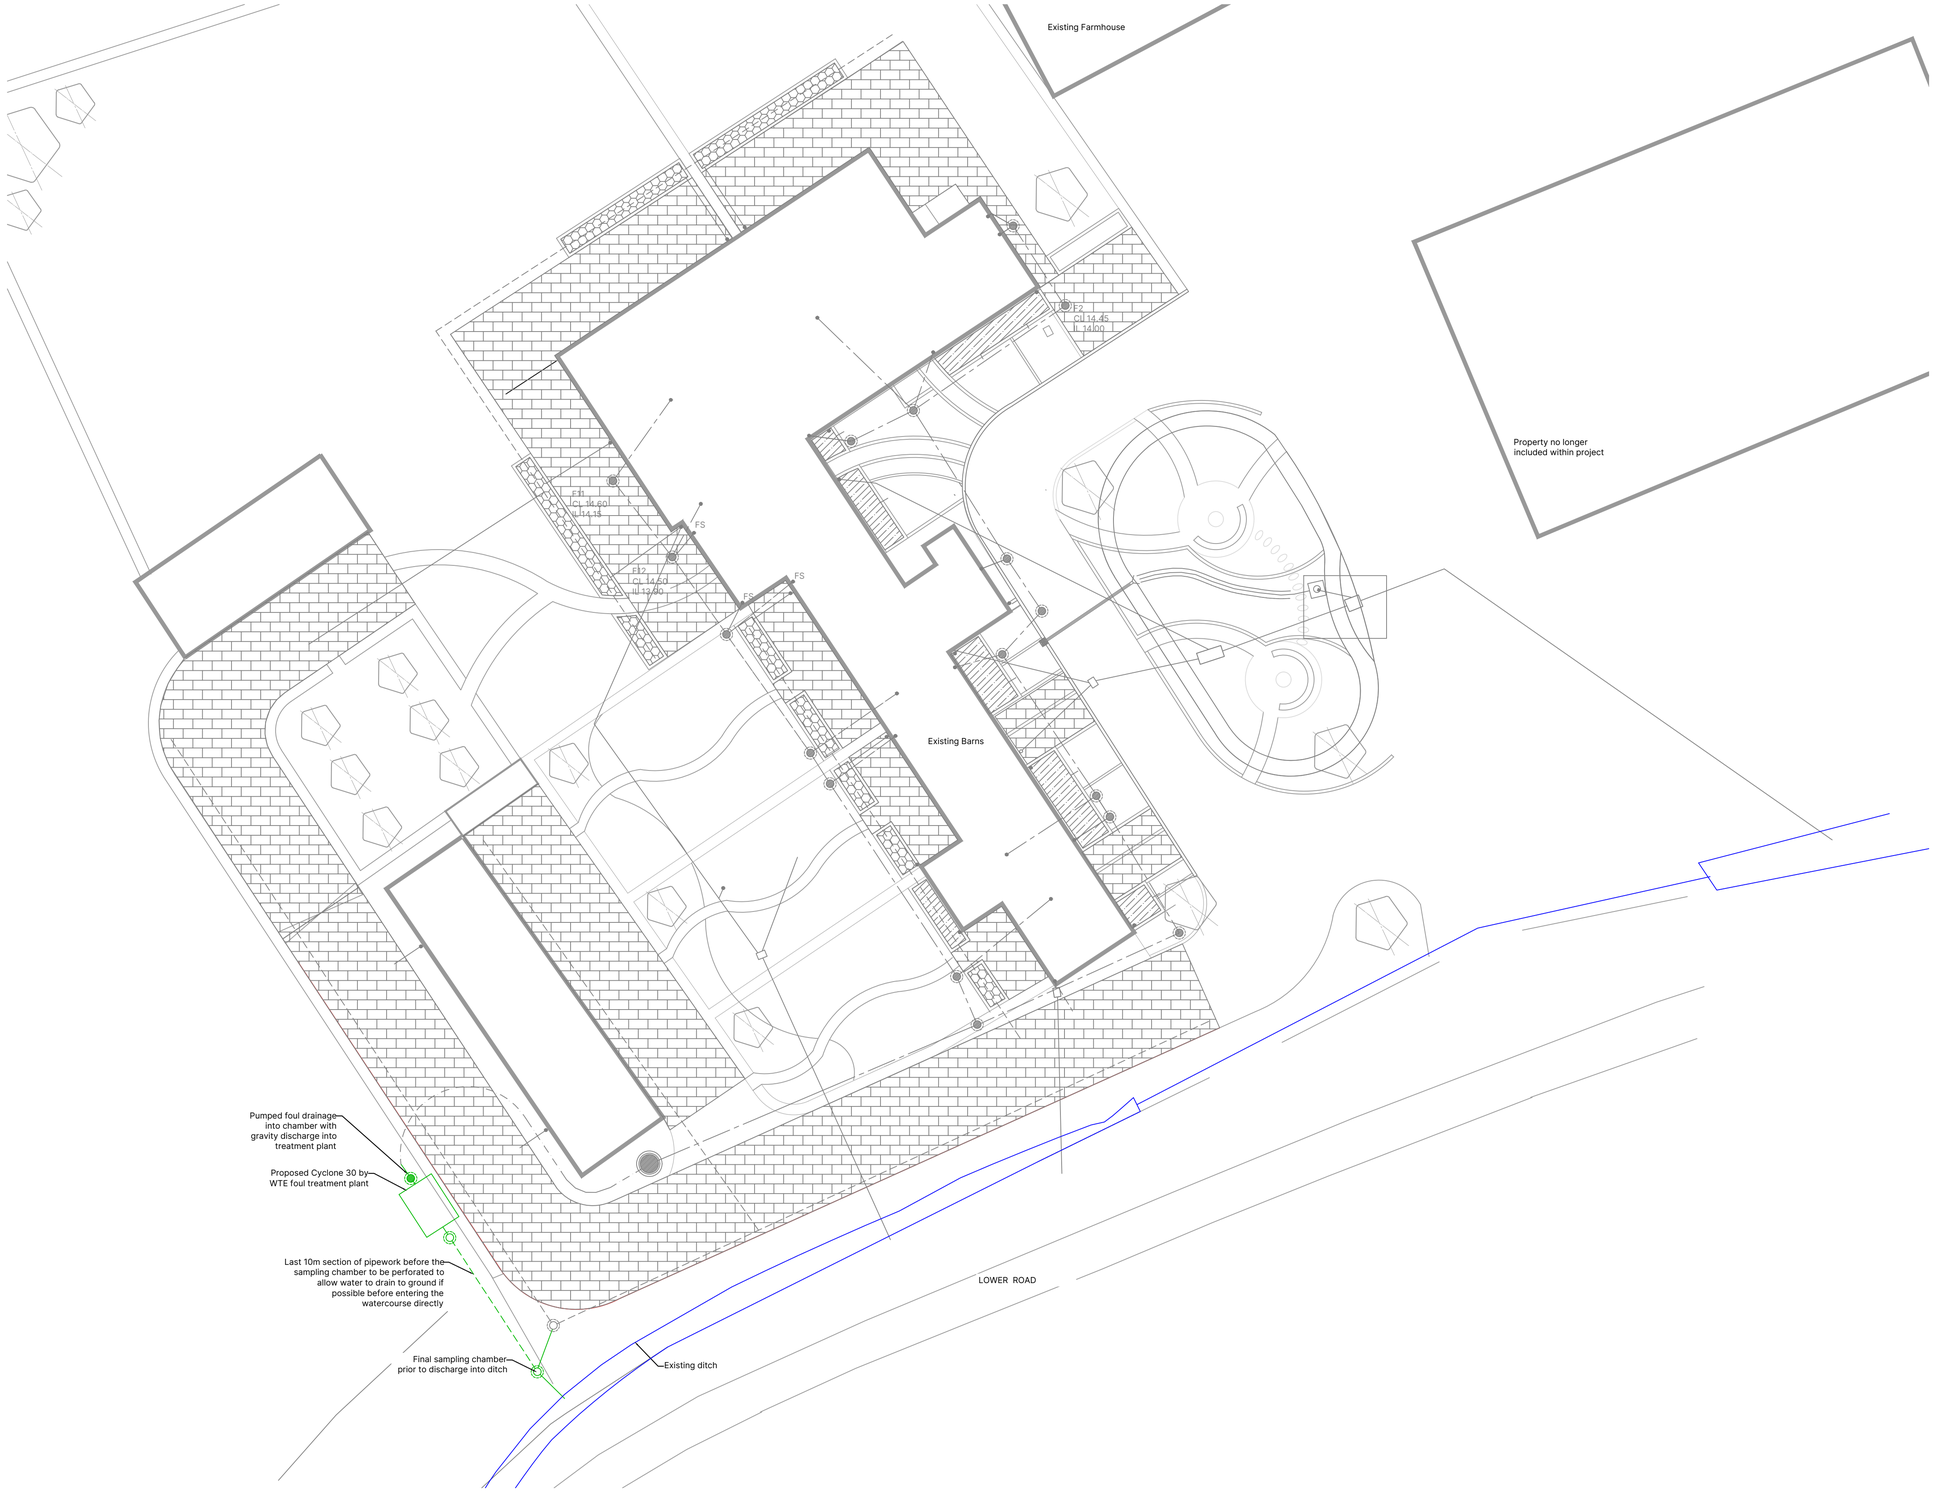


Notes

- This drawing is the copyright of Land Studio. It must not be copied or reproduced without written consent.
- This drawing has been developed using information provided to Land Studio by a number of third parties. Land Studio can not accept responsibility for the accuracy of the information shown and derived from third-party information.
- This drawing is to be read in conjunction with the architects and landscape architects drawings.
- Do not scale from this drawing.

Rev	Date	Description
P03	15.01.25	10m section of perforated pipe added
P02	29.08.24	NRW Discharge Application
P01	14.12.23	Draft NRW Discharge Application

Client:
Plant & Robinson Construction

Project:
Lower Farm Barns

Drawing Title:
Drainage Outfall Location

Drawing No:
XXX-LST-XX-XX-DR-D-0100

Drawn By: AW	Date: 14.12.2023
Checked By: LS	Date: 15.01.2024
Drawing Scale: 1:200	Sheet Size: A1

Revision P04 Status S4

land studio

CAD FILE NAME: C:\Users\Lisa Sawyer\Land Studio Ltd\CompanySP - Documents\Company Data\04 Projects\200_299\285 Lower Farm Barns\01 CAD REVITtxs\285_LST_XX_XX_DR_D_0001 Drainage Outfall To Ditch.dwg

© This drawing is the property of Land Studio and the information can only be reproduced with their prior permission