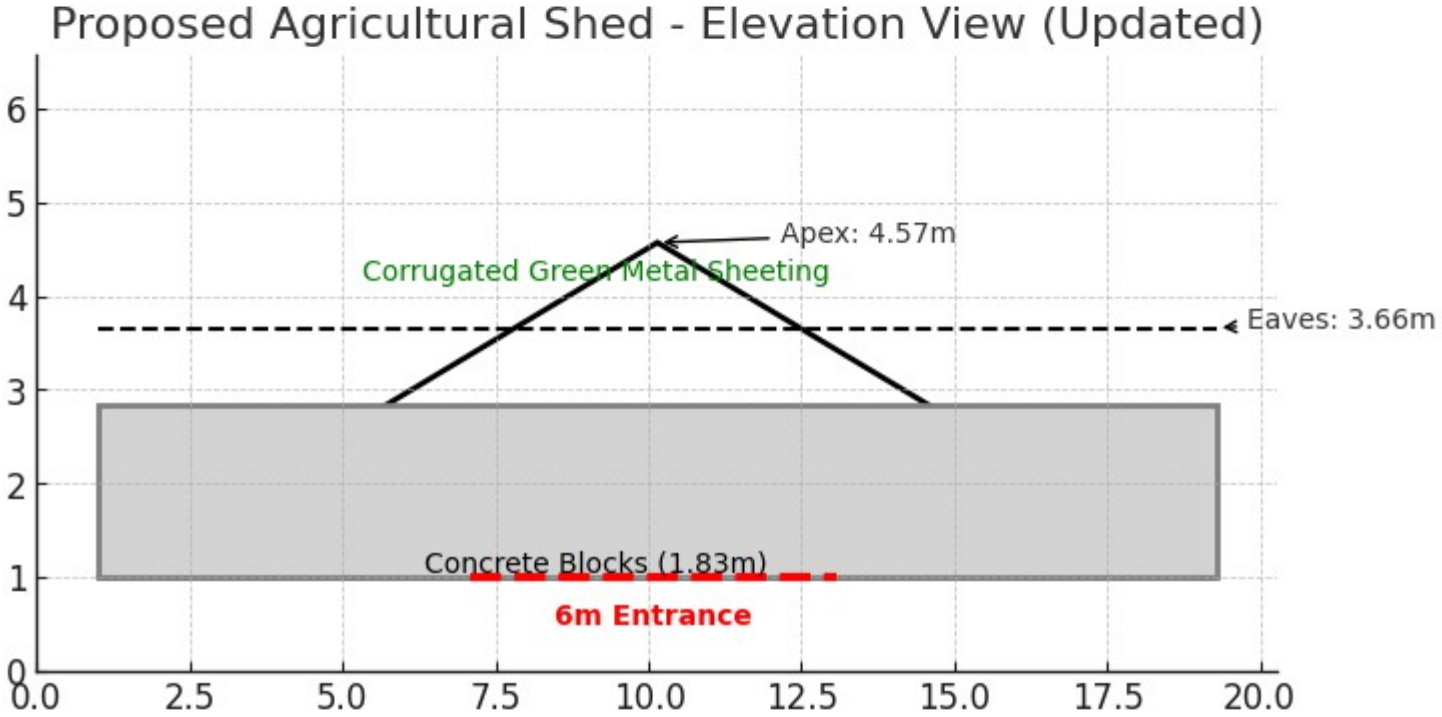
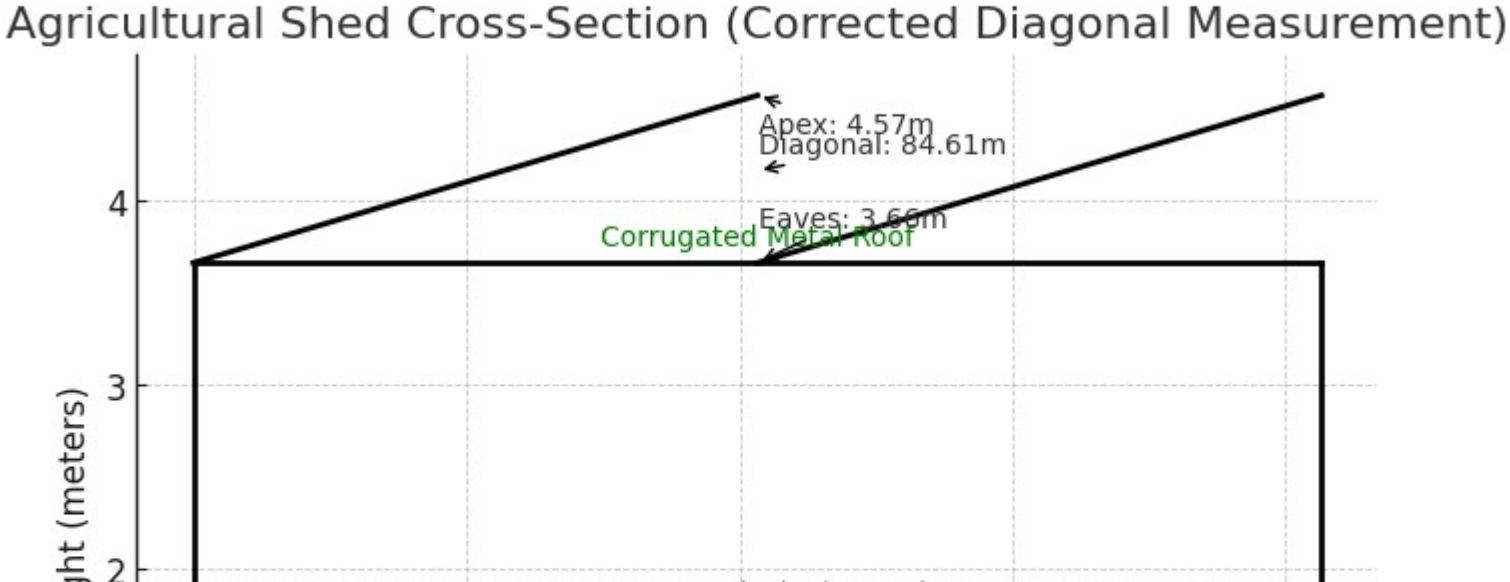

6m Entrance
0.0
2.5
5.0
7.5
10.0
12.5
15.0
17.5
20.0
0
2


Proposed Agricultural Shed - Elevation View (Updated)
Apex: 4.57m
Corrugated Green Metal Sheeting
Eaves: 3.66m
Concrete Blocks (1.83m)
6m Entrance
0
1
2
3
4
5
6
0.0
2.5
5.0
7.5
10.0
12.5
15.0
17.5
20.0


Agricultural Shed Cross-Section (Corrected Diagonal Measurement)
Apex: 4.57m
Diagonal: 84.61m
Eaves: 3.66m
Corrugated Metal Roof
2
3
4