
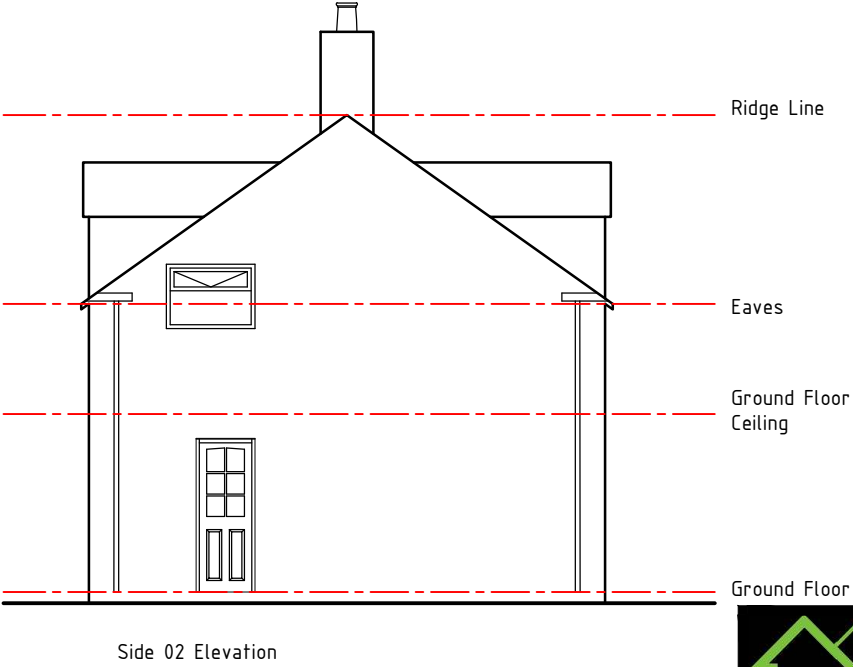
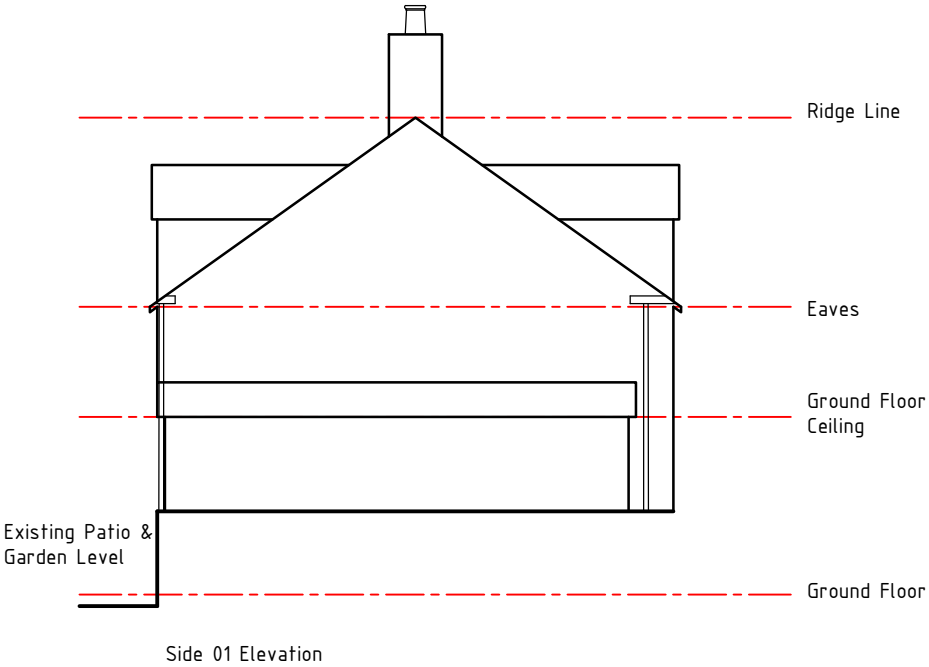


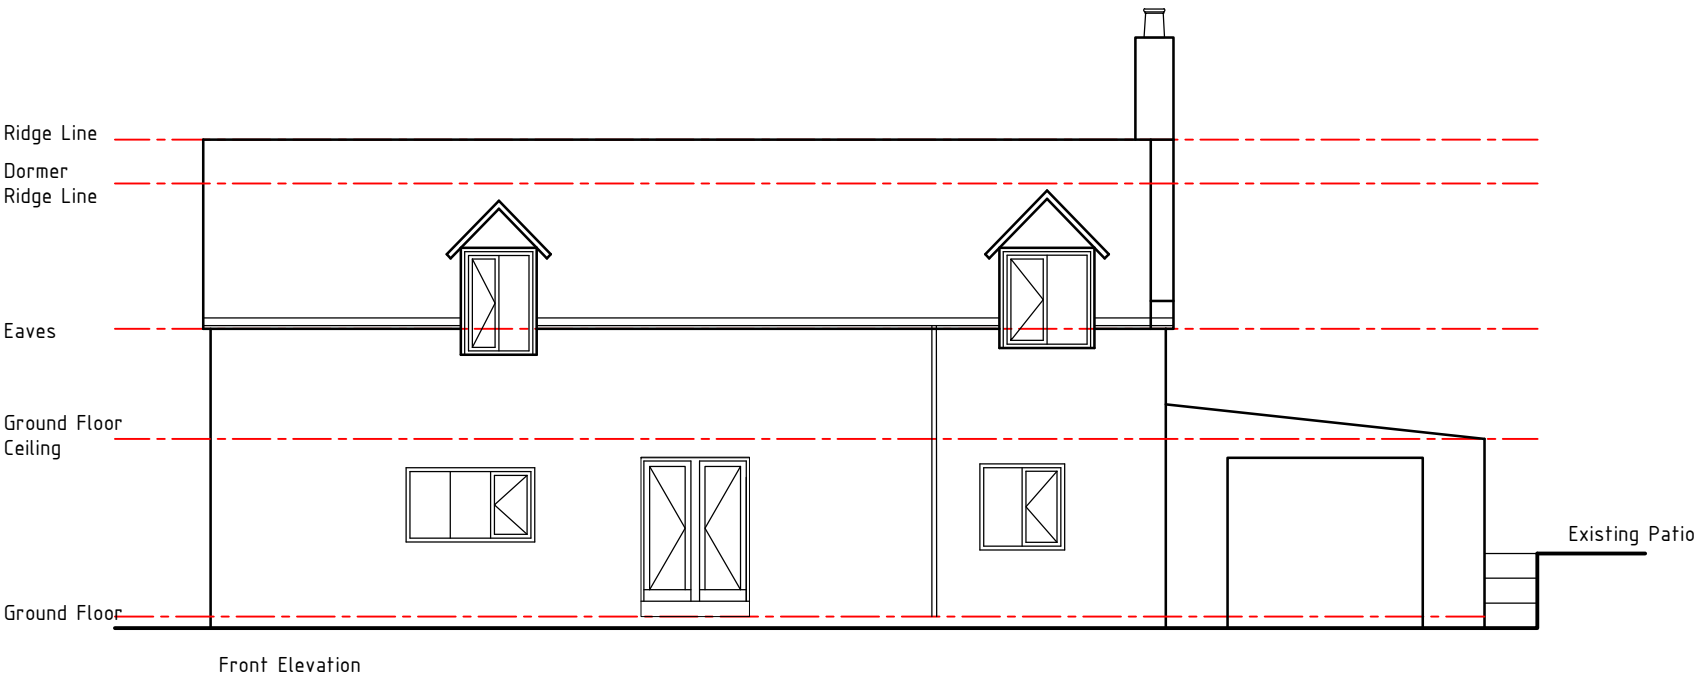

HDS ARCHITECTURAL SERVICES

HDS Architectural Services, The Foundry,
15 Yorke Street, Wrexham
LL13 8LW
Tel (01978) 345250
www.hdsarchitectural.co.uk

Project; 49 Russell Street, Cefn Mawr, Wrexham, LL14 3BL	
Title; Elevations as Existing	Scale (A3); 1:100
Dwg No; RS/PD/03	Date; September 2020
Revision;	