




Street Scene

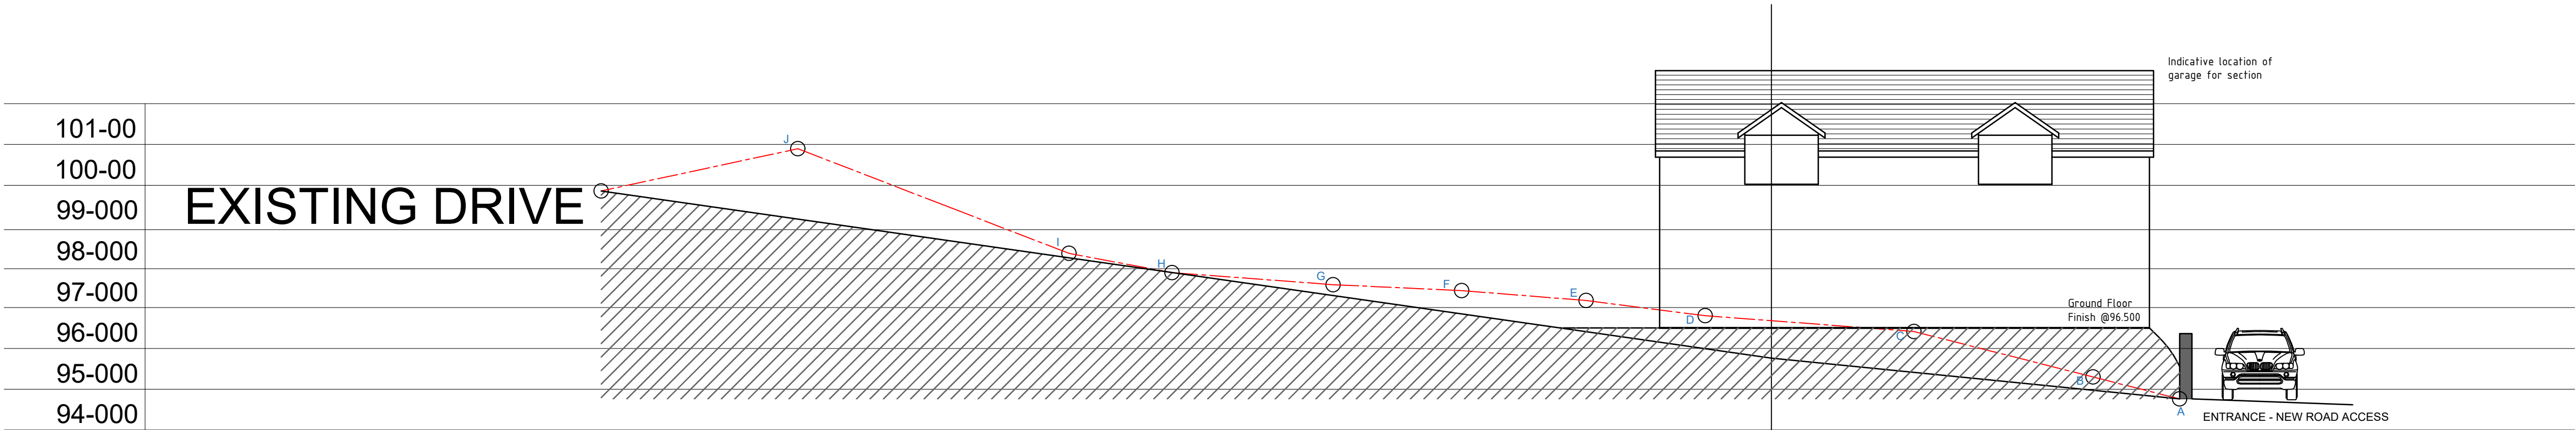

Section through Road



Section AA-01



HDS Architectural Services, The Foundry,
15 York Street, Wrexham,
LL13 8JW
Tel: 01978 345260
www.hdsarchitectural.co.uk

Project; 49 Russell Street, Cefn Mawr, Wrexham, LL14 3BL	
Title; Site Layout Section as Proposed	Scale (A1); 1:100
Dwg No; RS/PD/07a	Date; September 2020
Revision; Rev A - Drawings updated to suit comments by client - 05-11-20	