




PIAFON HOUSE
PLANS & ELEVATIONS
PROPOSED
SCALE: 1/100
@ A4

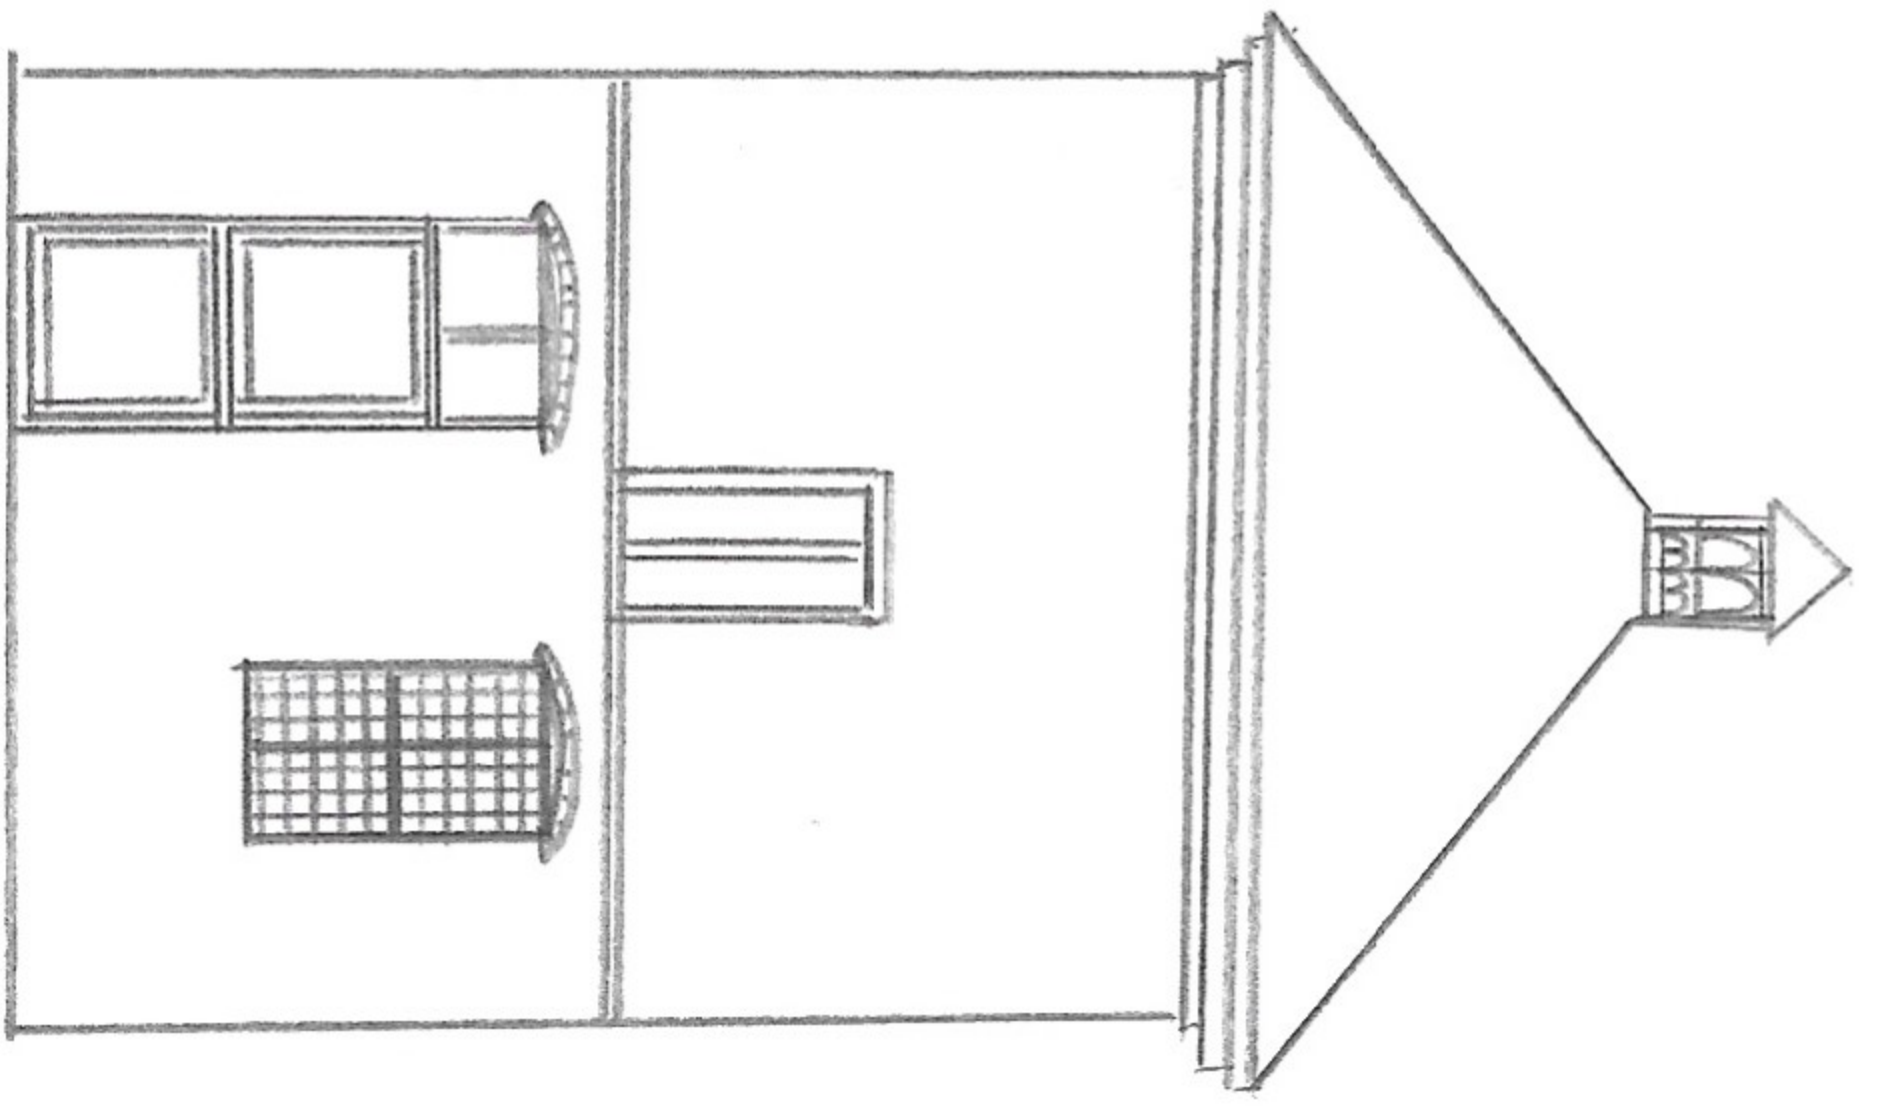


EAST ELEVATION

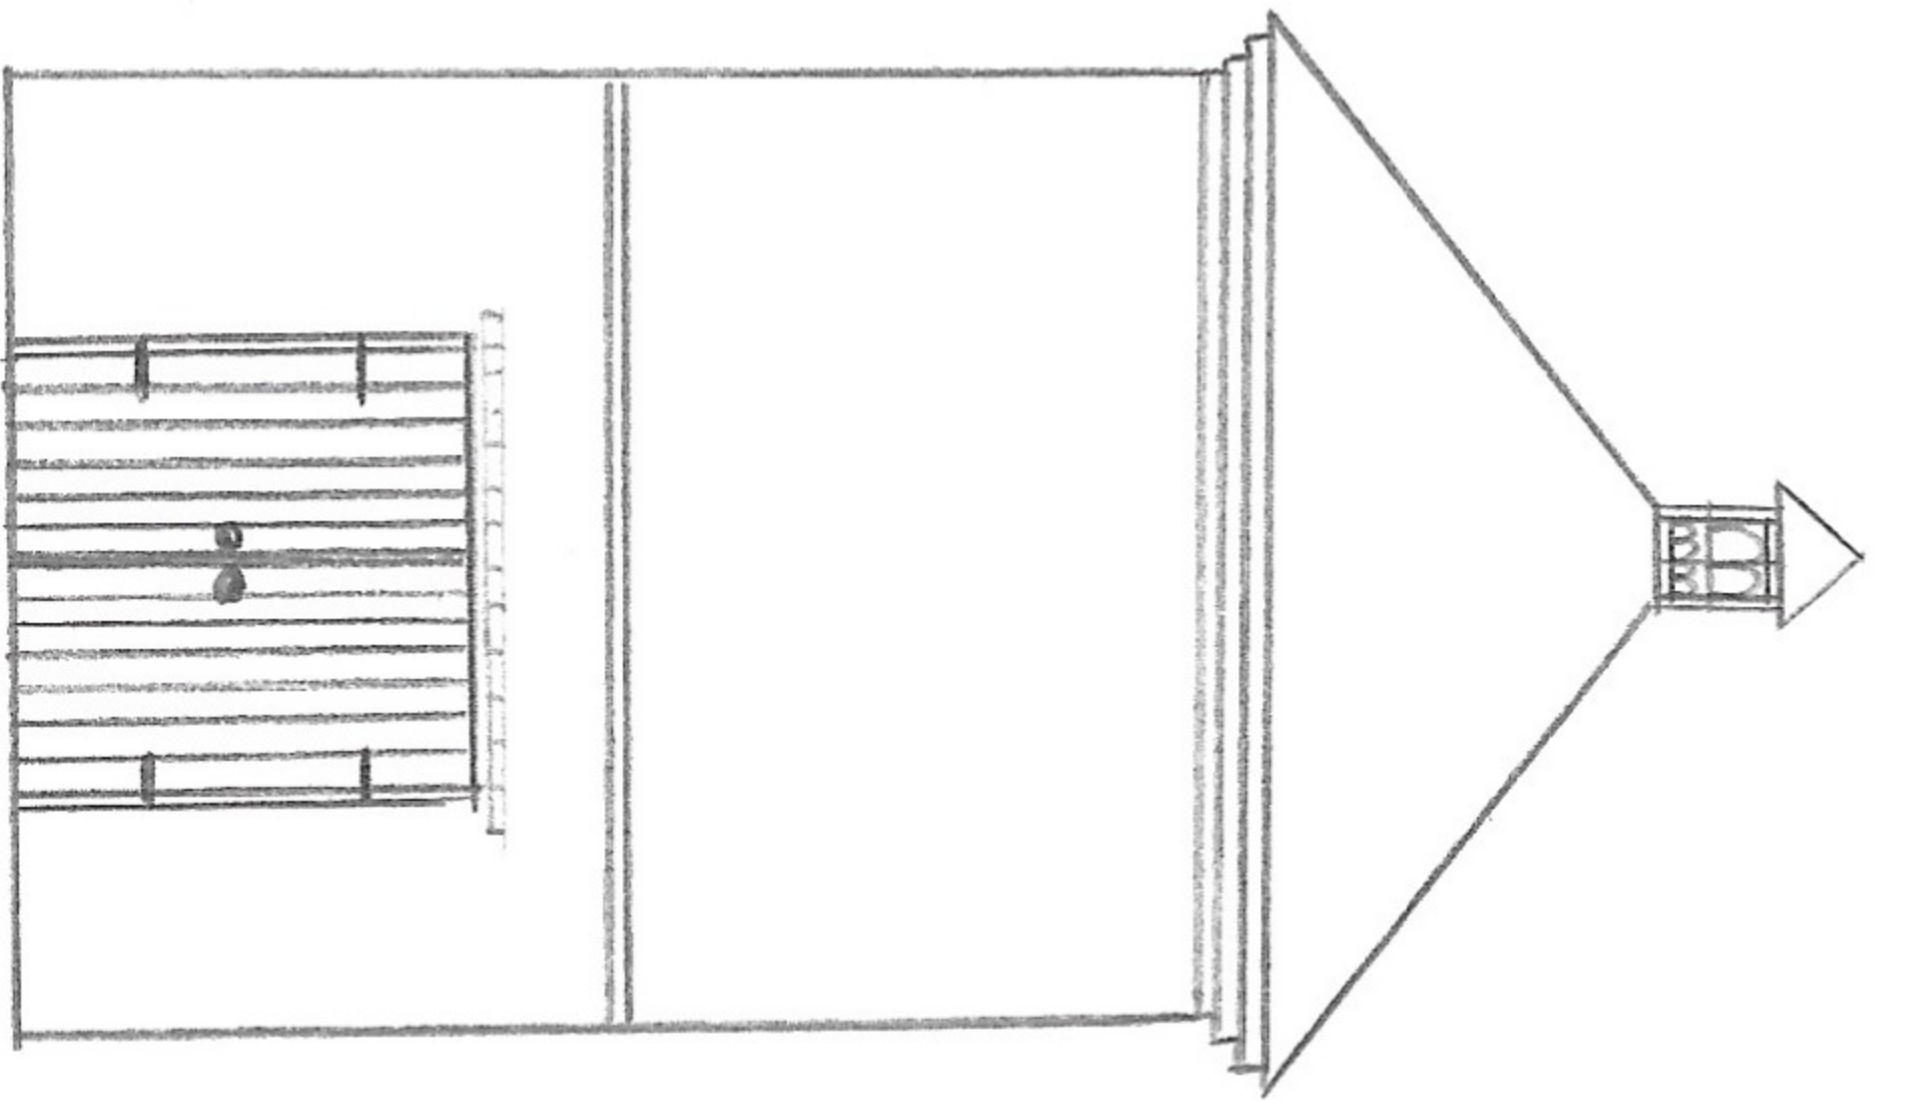


NORTH ELEVATION

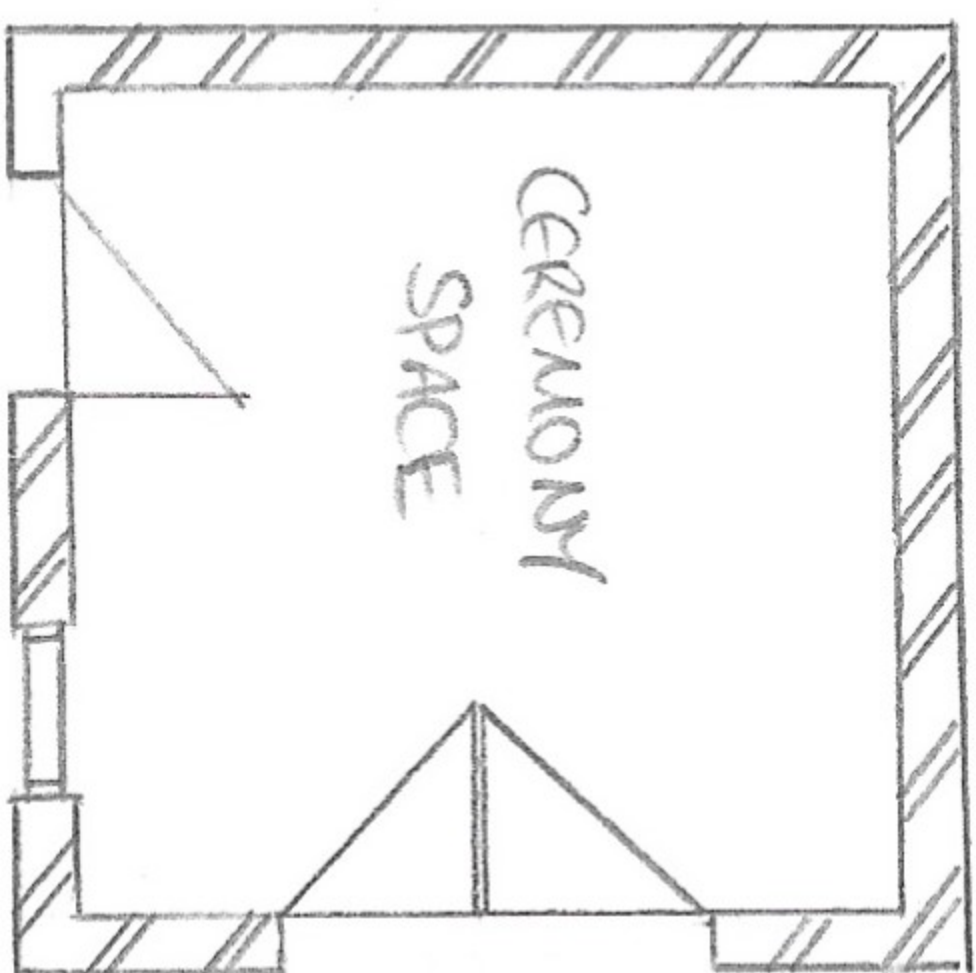

GROUND FLOOR PLAN

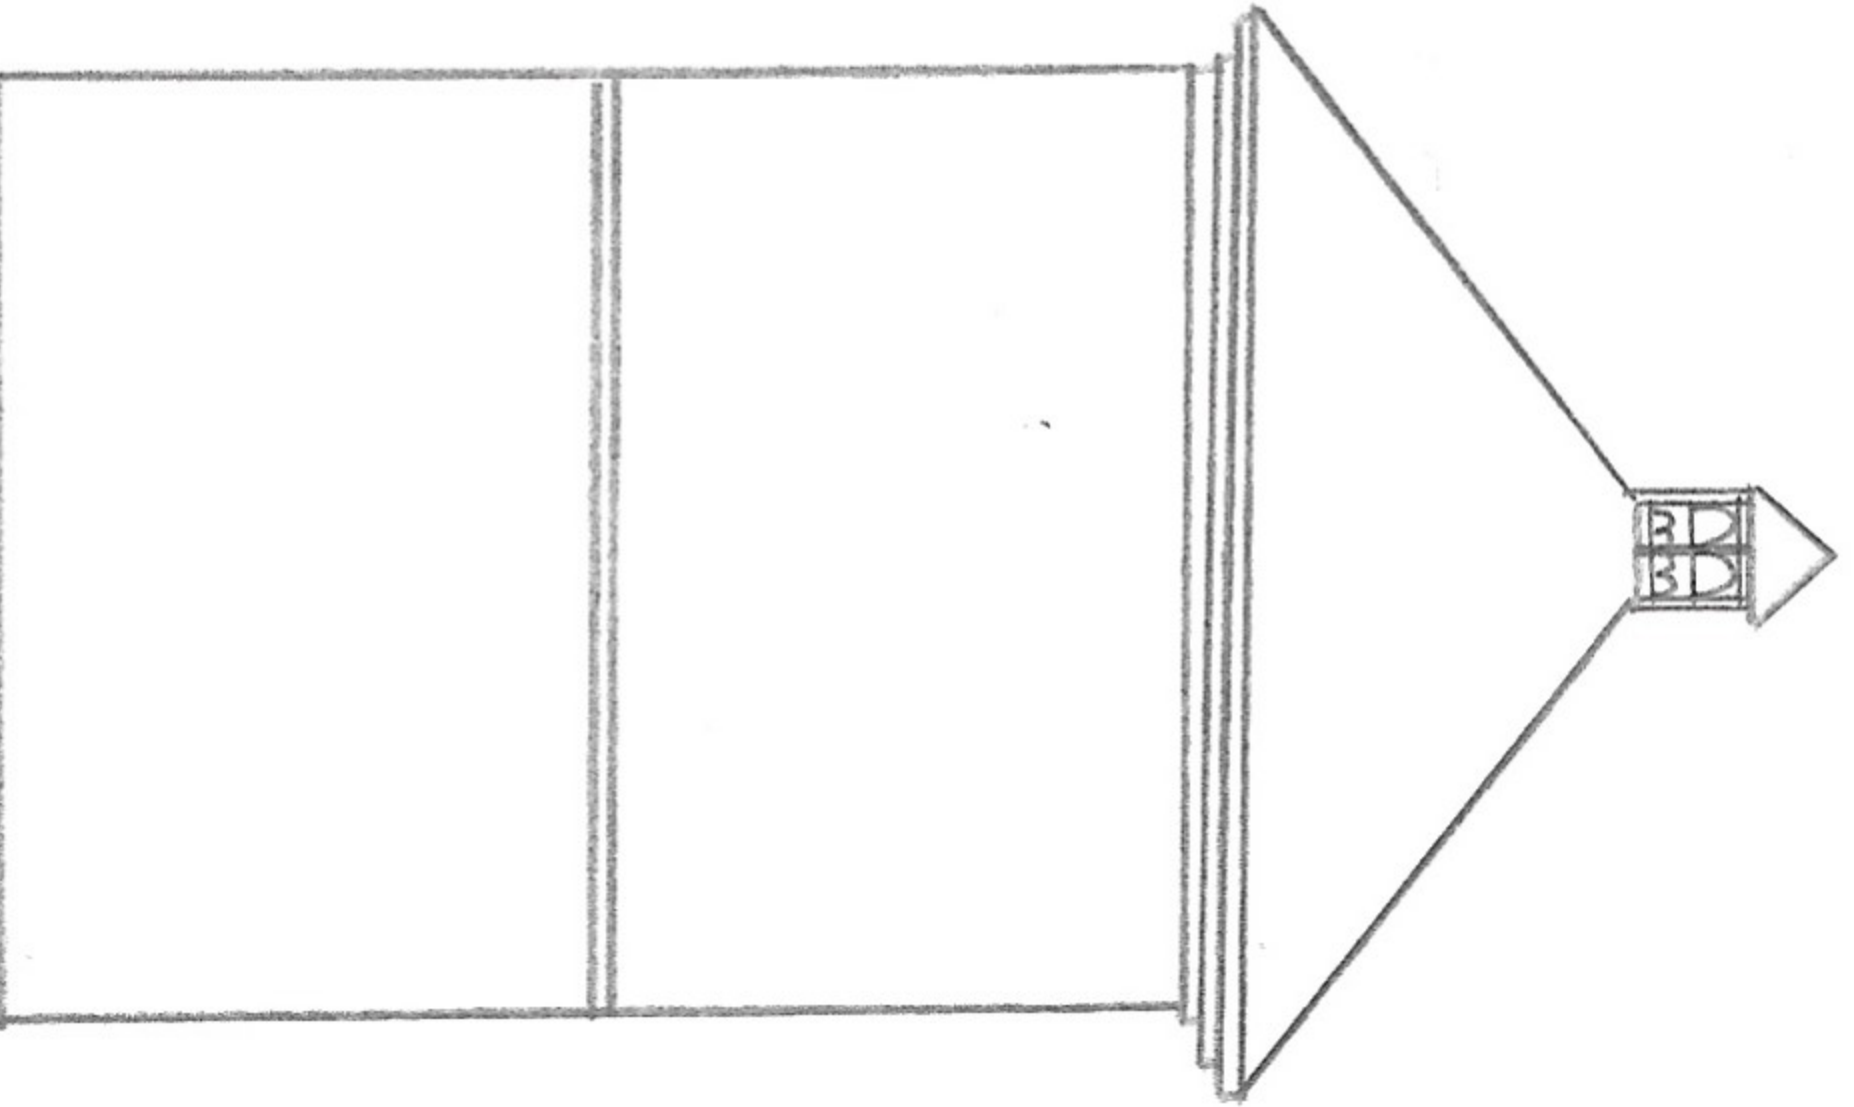

SOUTH ELEVATION

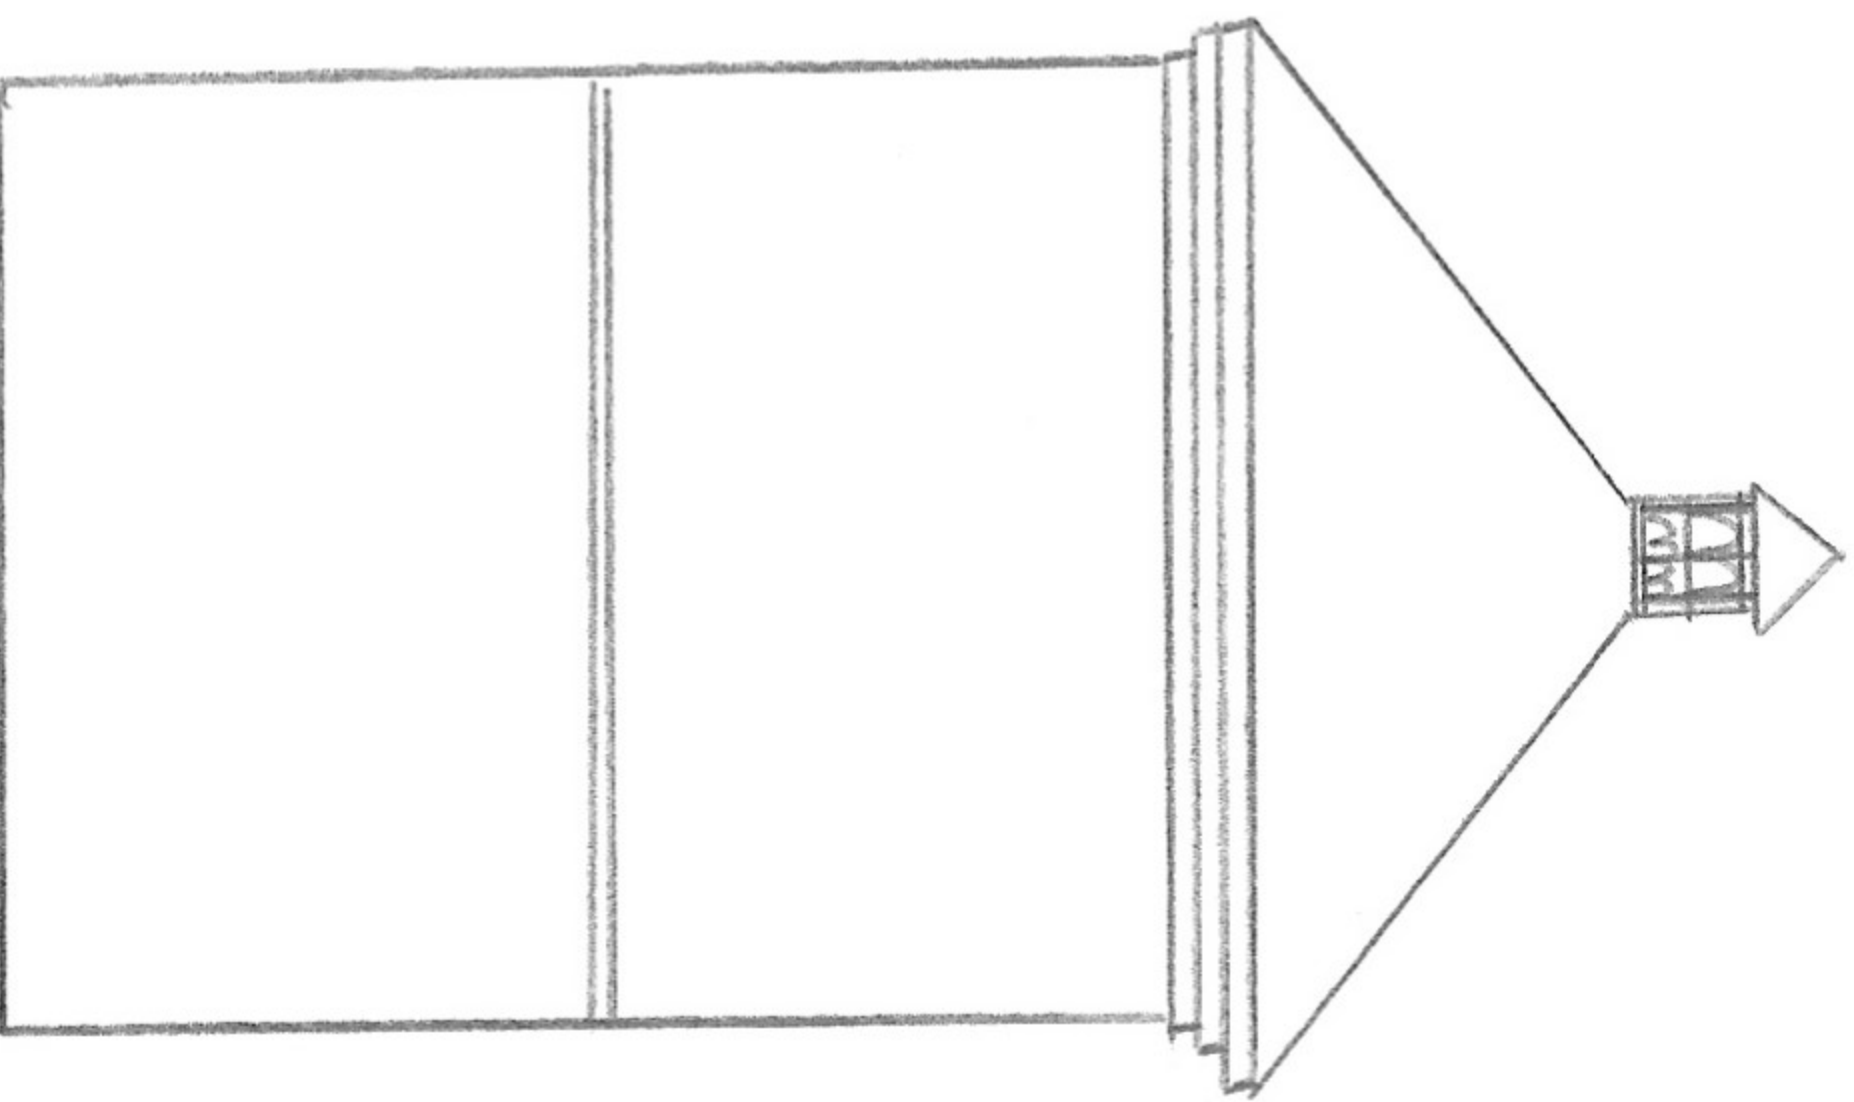

WEST ELEVATION



FIRST FLOOR PLAN