


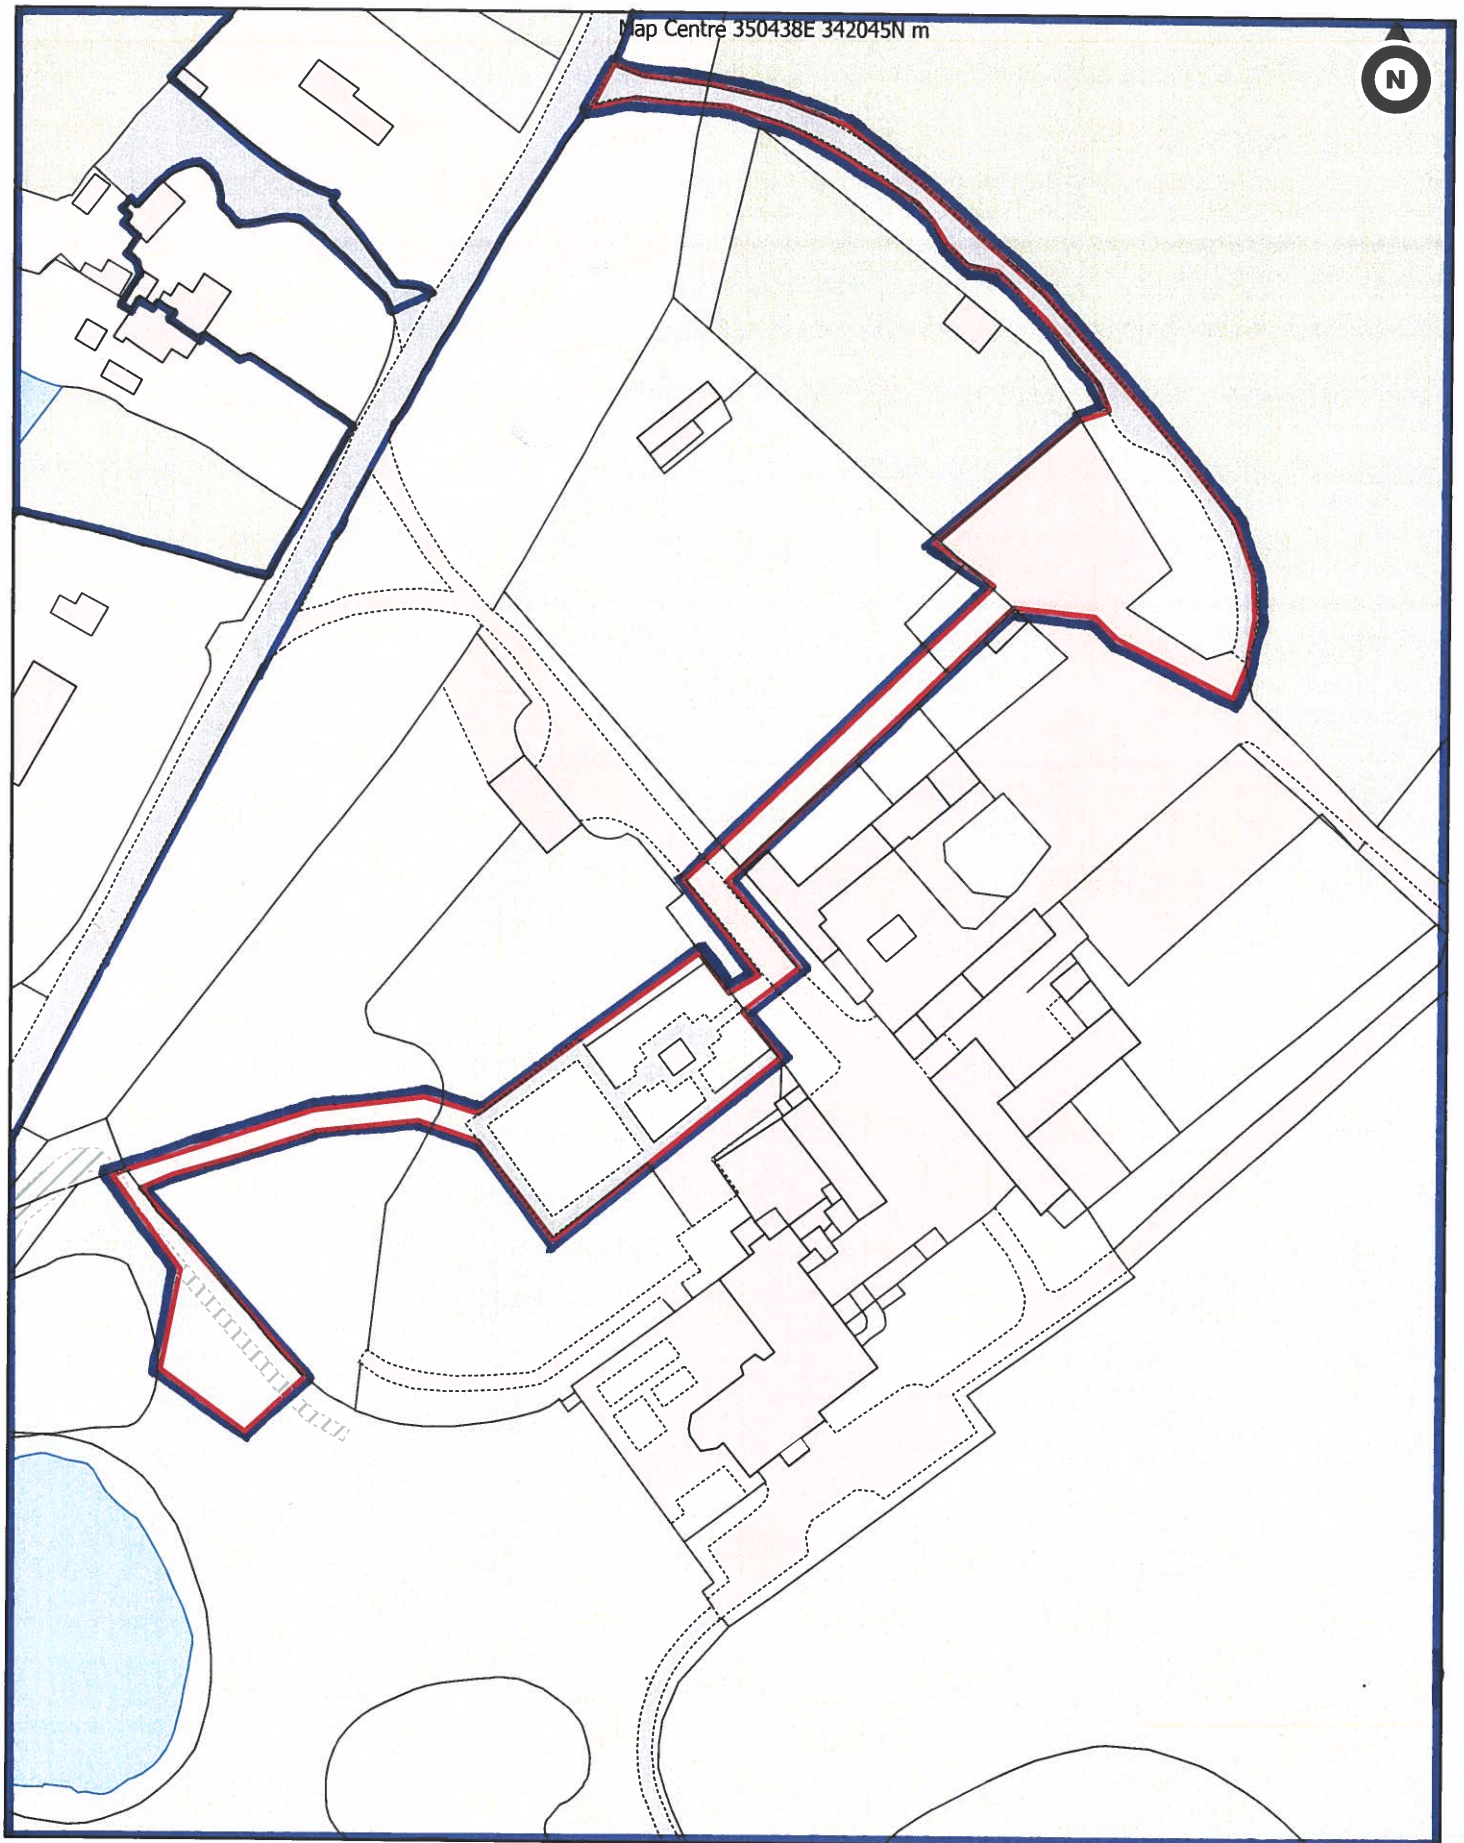

Client: Mr P Godsai

Project: Iscoyd Park

Title: Location Plan with blue ownership line

Scale 1:1,250 @A4

Drawn By: CS

Date: 5/18/2022

Dwg no:

Carter Jonas

Two Snow Hill, Birmingham, B4 6GA
T: 0121 794 6250
carterjonas.co.uk
OS Copyright: OS100004458

