

KEY:



J 1.1 arable



J 2.1.1 native species rich hedge



extent of badger sett



outlier sett



badger tracks



ditch/wet ground



site boundary



fencing to dog paddocks

Note: Habitat code references as set out in JNNC Handbook for Phase 1 habitat surveys 1993

client



project title

Proposed Dog Walking Field - Caia Farm, Old Wrexham Road, Gresford,

drw. title

Extended Phase 1 Plan

scale	date	drawn
NTS@A3	May '22	TJH
rev.	chkd.	


A

project ref. 1040

drawing no. SS-01



ecological design consultants

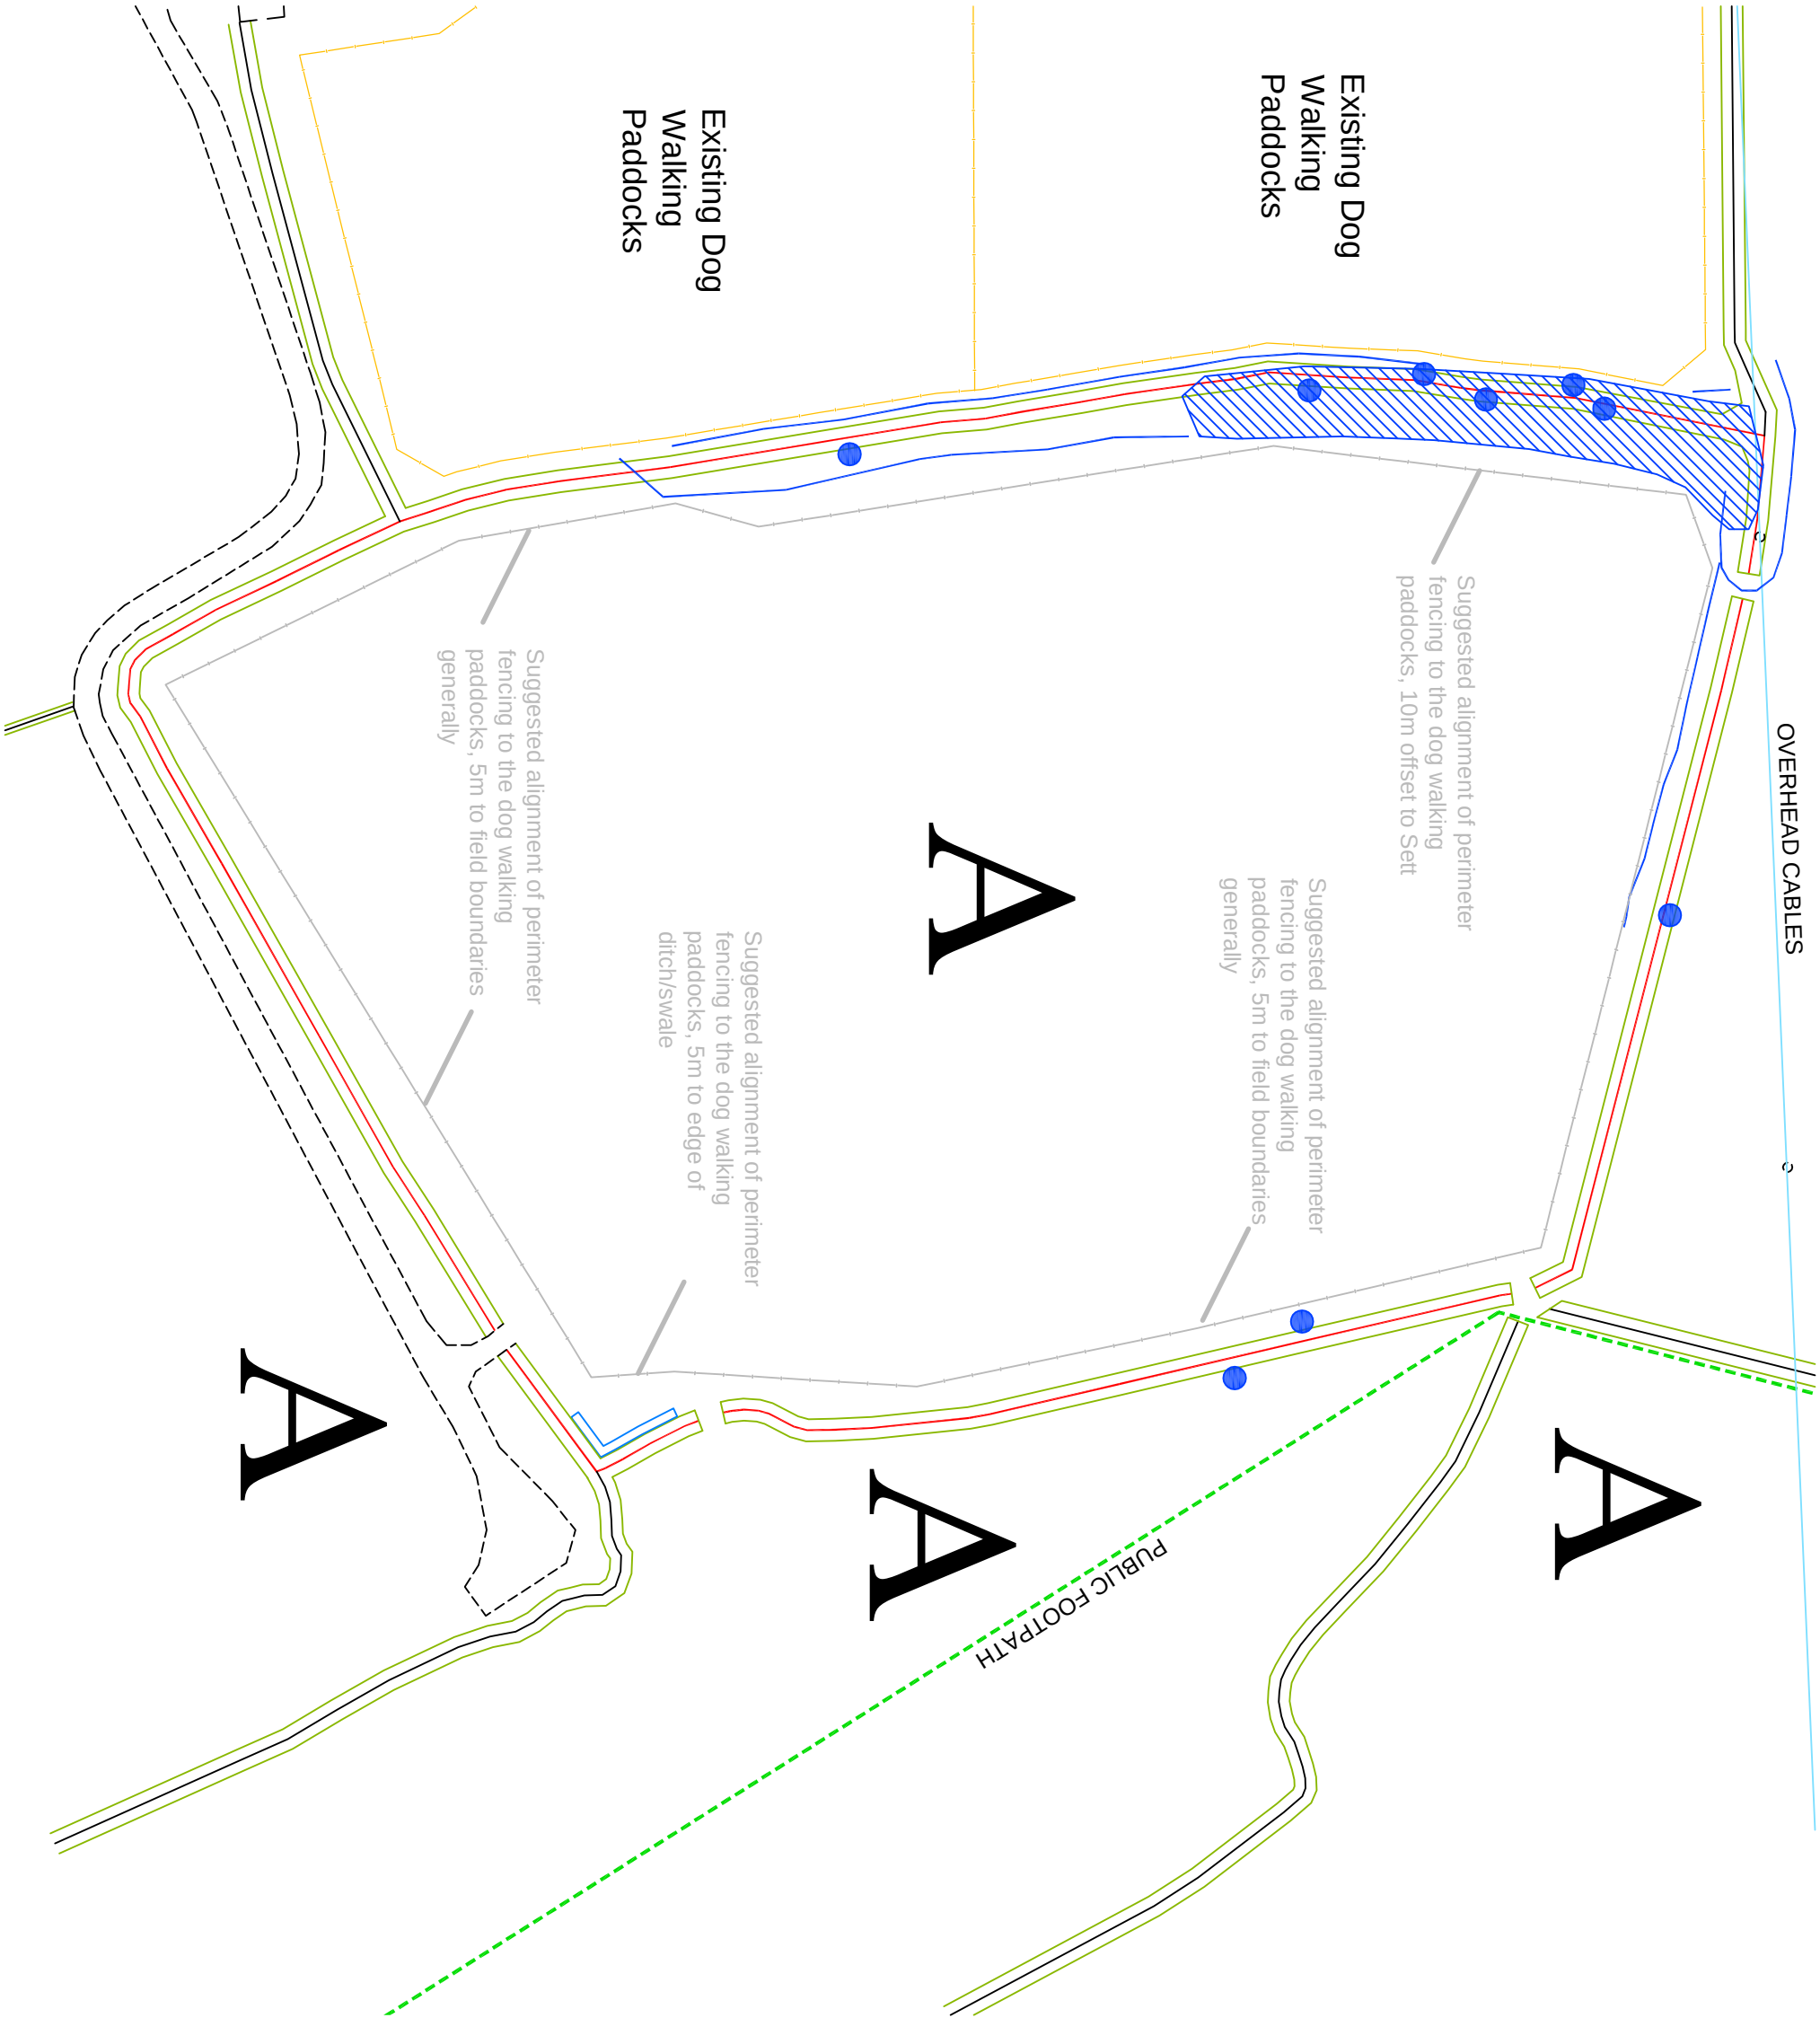

NOTES:
To be read in conjunction with Engineers, Services drawings etc. All dimensions to be checked prior to construction on site. All works to be carried out to the satisfaction of LA and relevant B.S. All discrepancies to be reported immediately.