


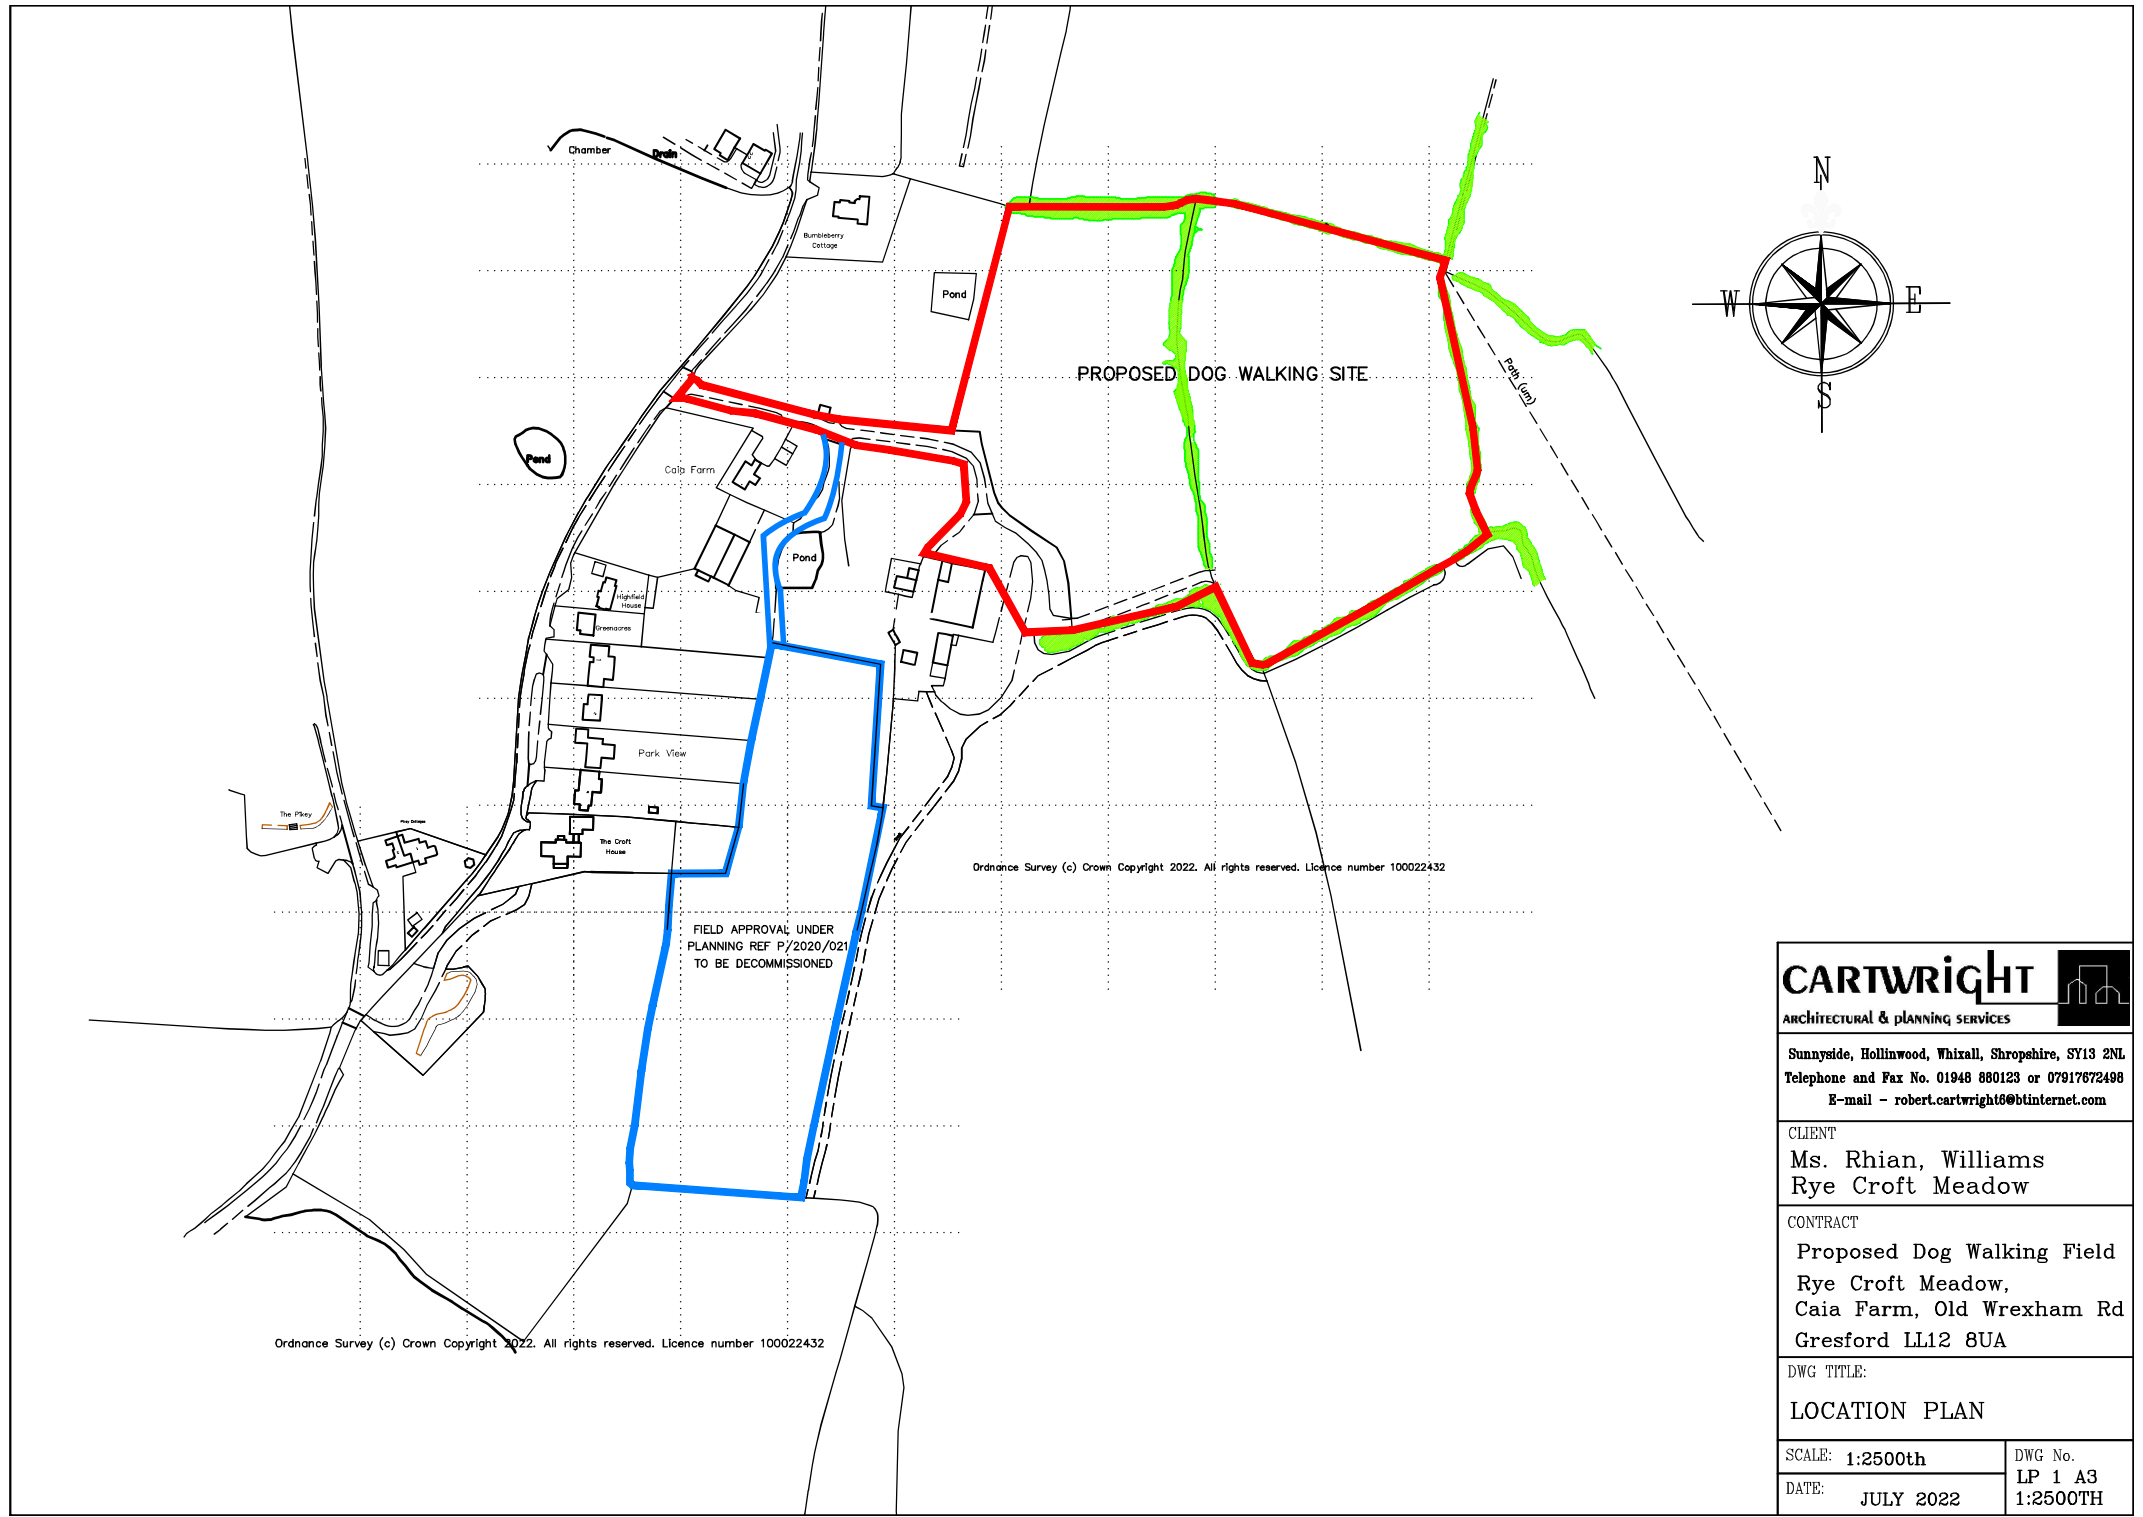

CARTWRIGHT


ARCHITECTURAL & PLANNING SERVICES

Sunnyside, Hollinwood, Whixall, Shropshire, SY13 2NL
 Telephone and Fax No. 01948 880123 or 07917672498
 E-mail - robert.cartwright@btinternet.com

CLIENT
 Ms. Rhian, Williams
 Rye Croft Meadow

CONTRACT
 Proposed Dog Walking Field
 Rye Croft Meadow,
 Caia Farm, Old Wrexham Rd
 Gresford LL12 8UA

DWG TITLE:
 LOCATION PLAN

SCALE: 1:2500th	DWG No. LP 1 A3
DATE: JULY 2022	1:2500TH