
ENTREC LTD REDWITHER ROAD.

PROPOSED LOCATION OF PORTAKABIN STYLE OFFICE
Scale 1:100

DRG NO 1

PROPOSED ELEVATION - NORTH

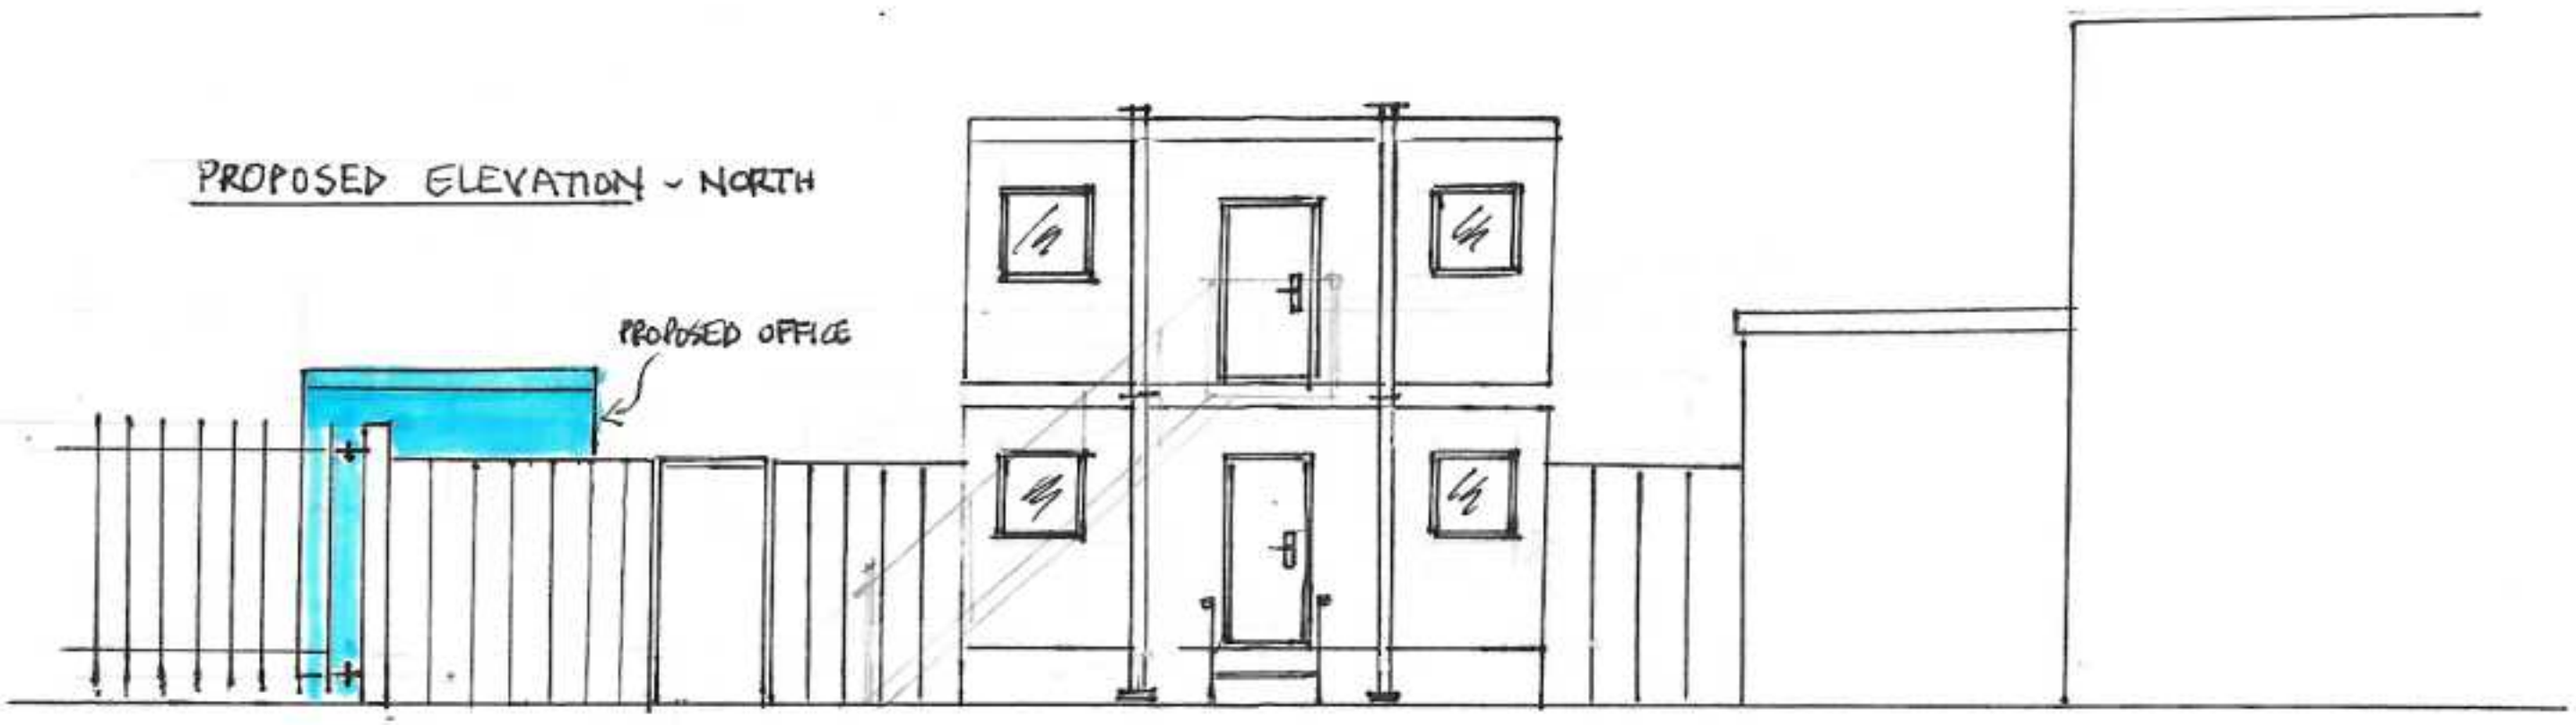

EXISTING ELEVATION - NORTH

