
Kerb Lengh

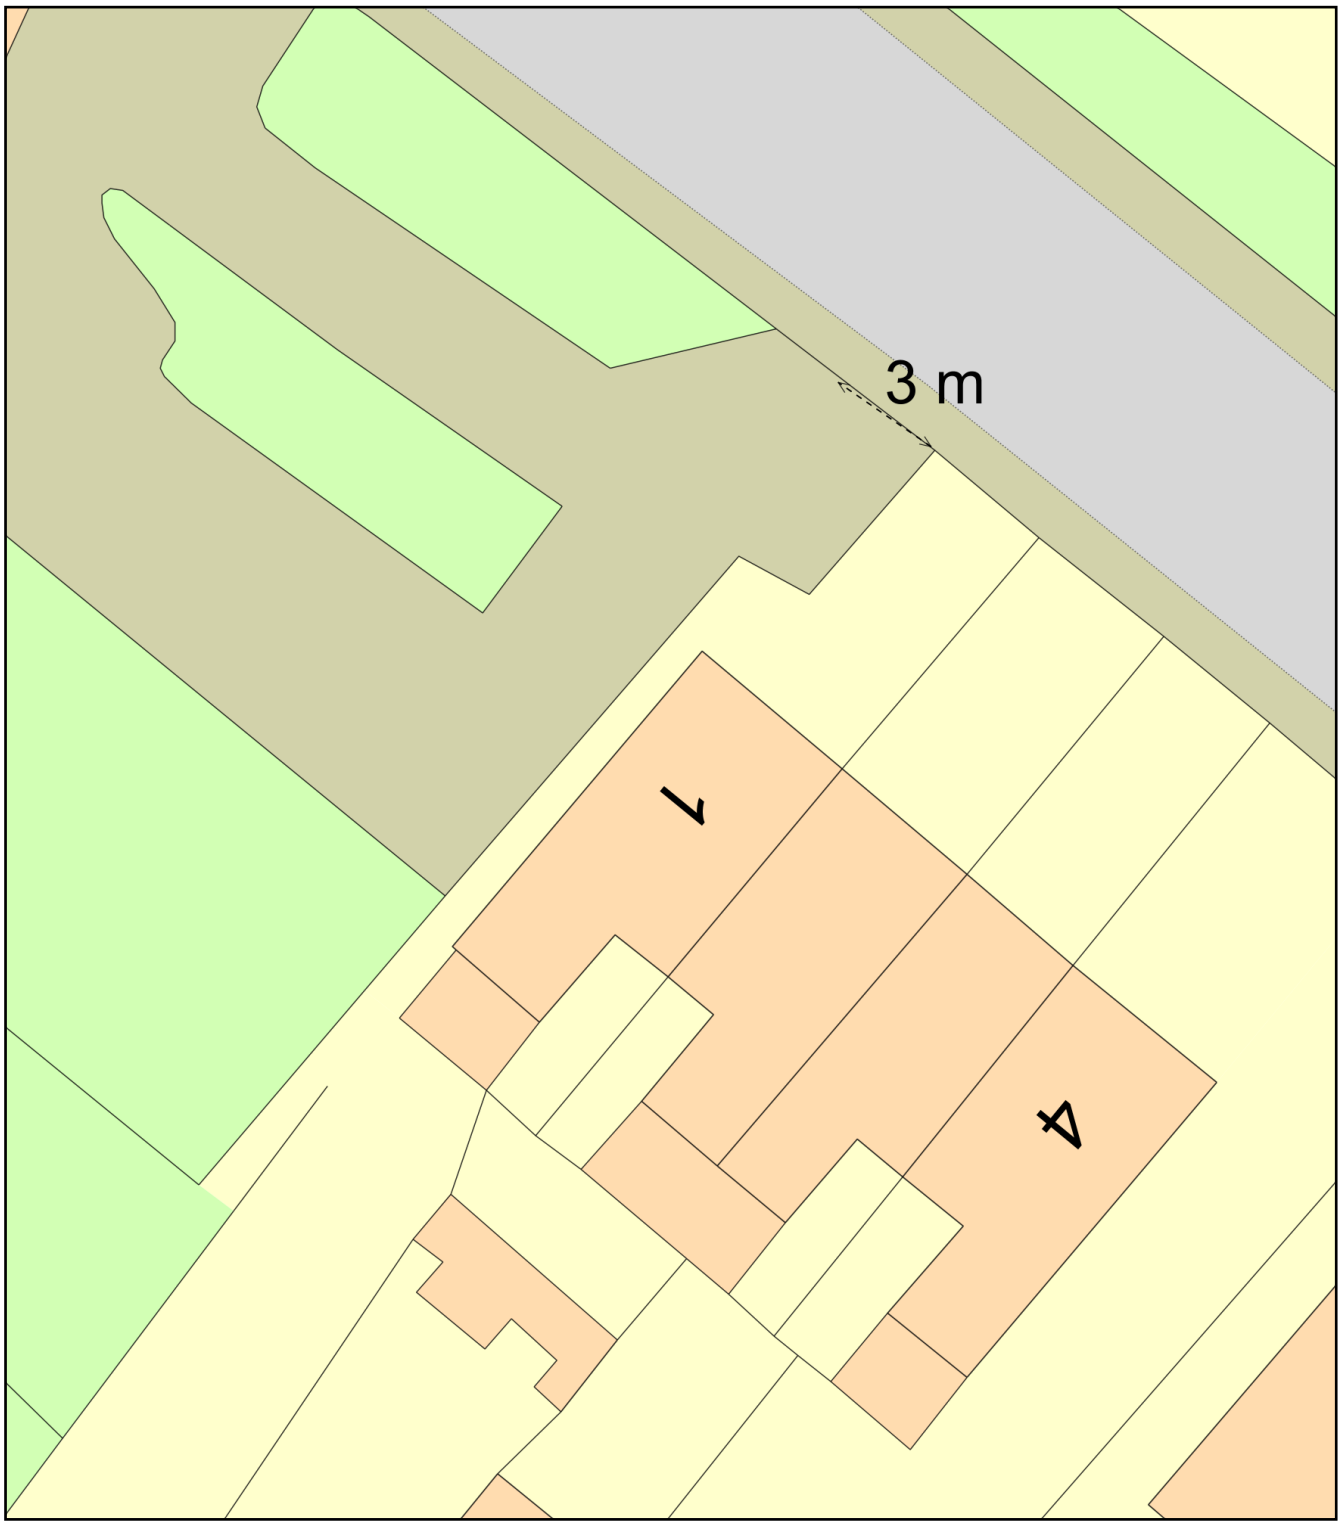

0 10
Metres

N

ReQuestaPlan

Plan Produced for: Jane Piggott

Date Produced: 19 Mar 2025

Plan Reference Number: TQRQM25078145422489

Scale: 1:200 @ A4

© Crown copyright and database rights 2025 OS 100042766