
Schedule

Symbol	Label	QTY	Manufacturer	Catalog	Description	Number Lamps	Lamp Output	LLF	Input Power
	A	8	TRT Lighting Ltd.	A64_GEN2_LED_132W_GA2_(Yellow)_G1_4000K_FG	Aspect Gen 2 64 LED 132w GA2 Area optic 4000K flat Glas 0 degree tilt	1	20357	0.9	132

Statistics

Description	Symbol	Avg	Max	Min	Min/Avg
Yard	+	20 lux	42 lux	7 lux	0.35
Spill Light	+	2 lux	27 lux	0 lux	0.00



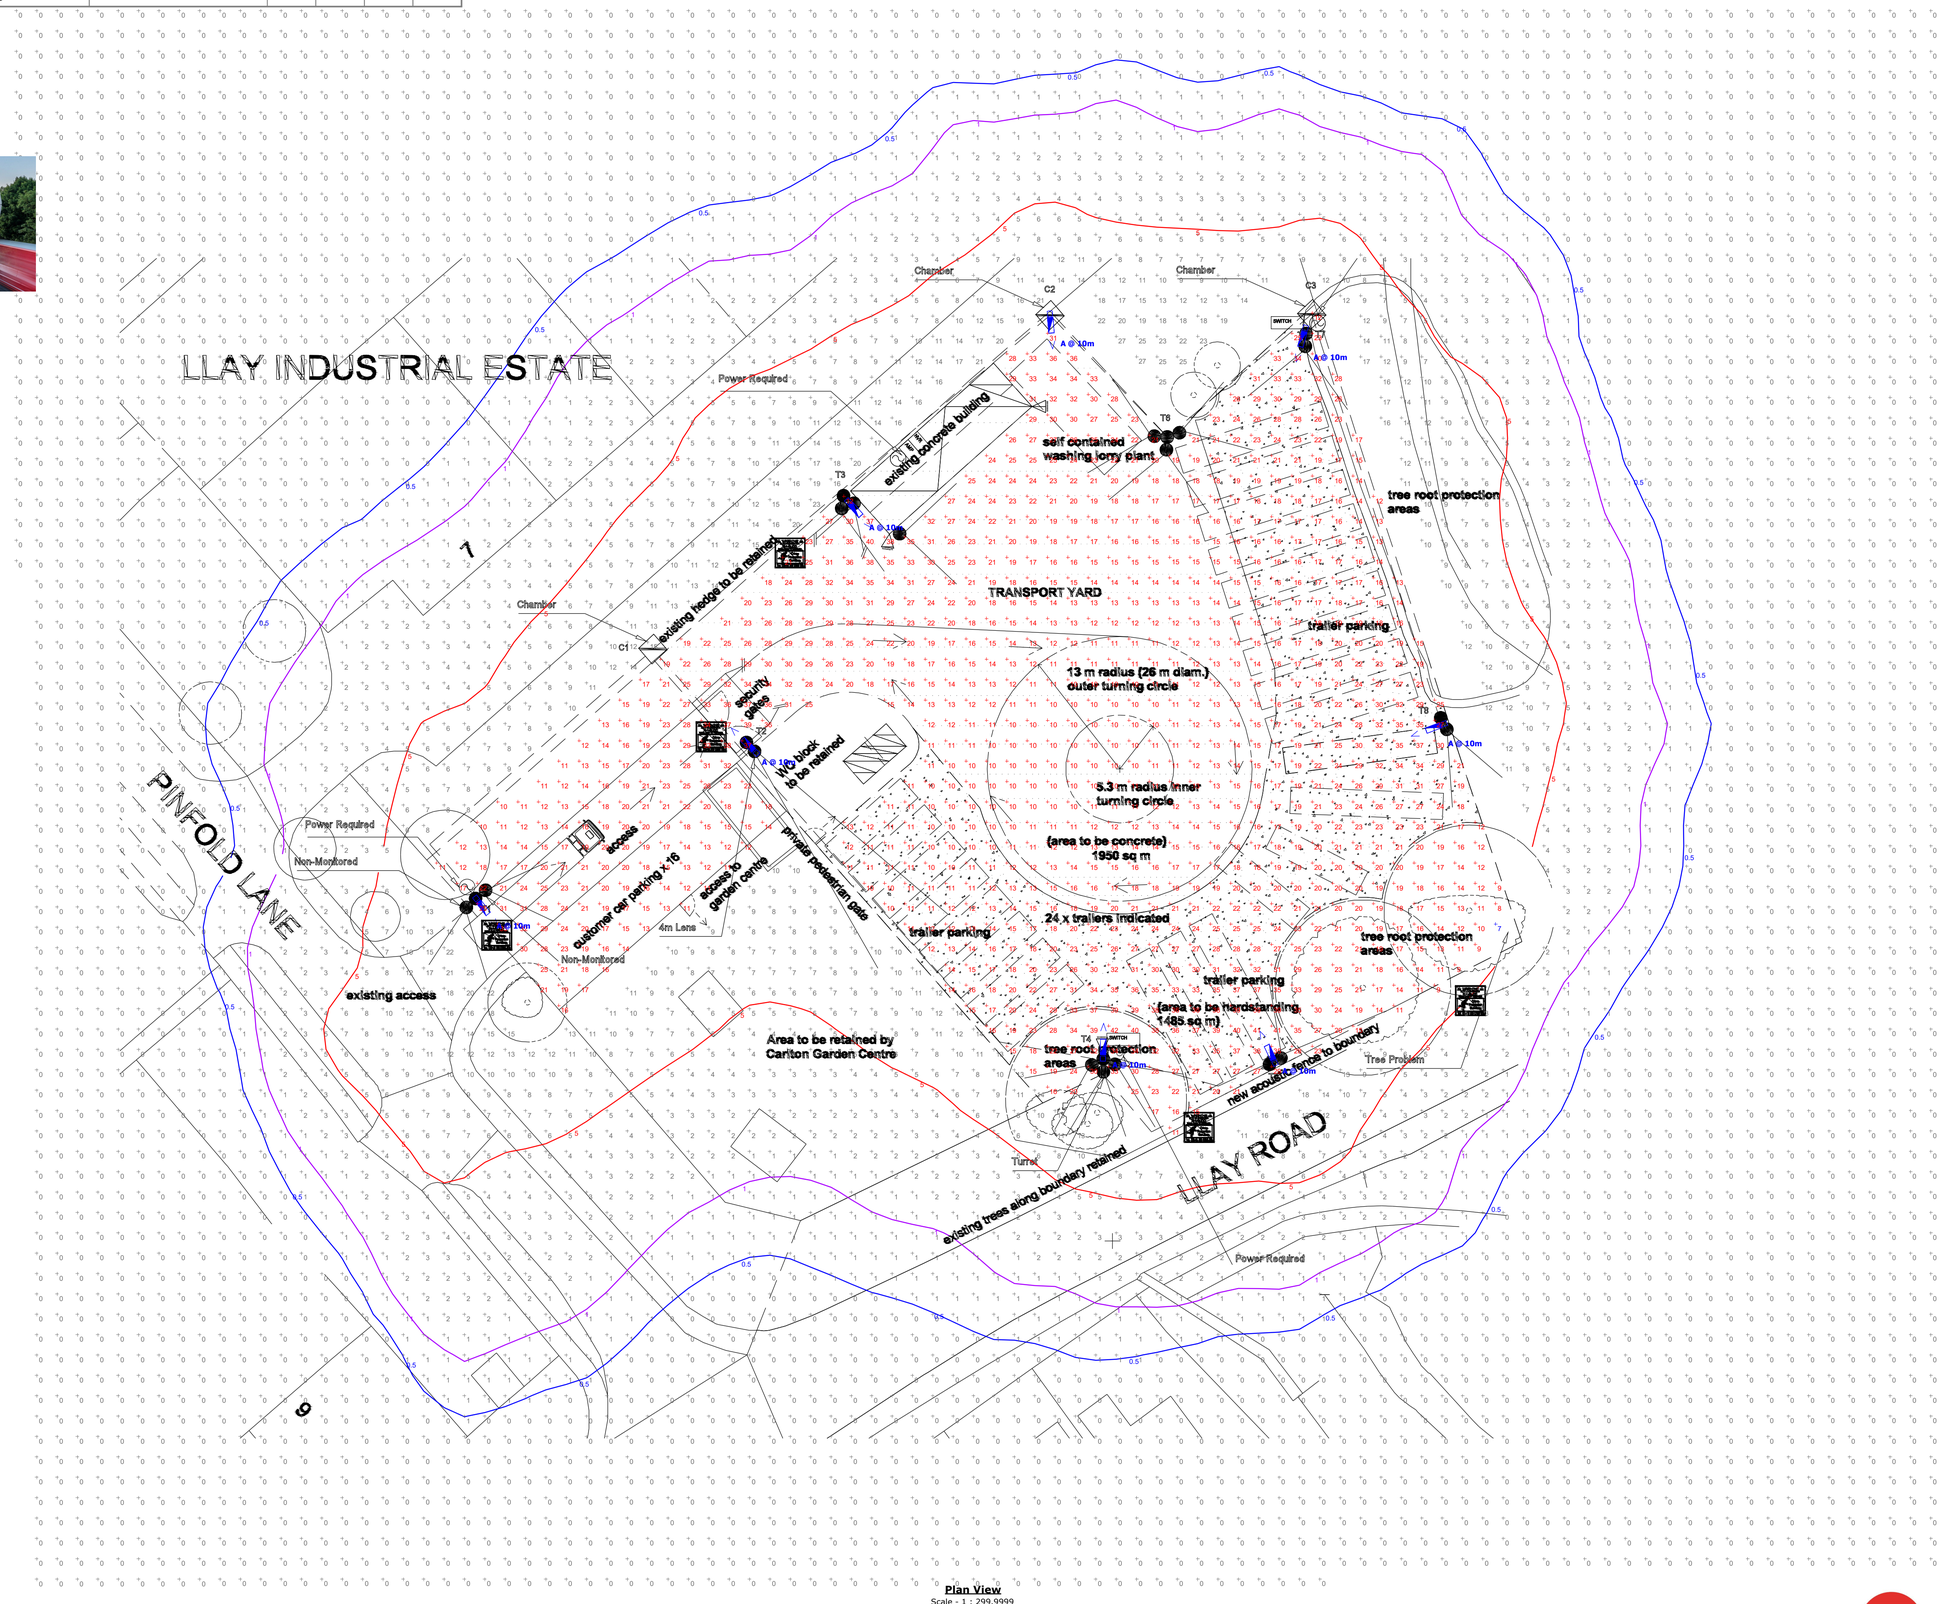

Plan View
Scale - 1 : 299.9999

Clwyd Transport Yard R2

Designer
Matt Bennett
Date
19/03/2025
Scale
Drawing @ A1
Drawing No.

TRT LIGHTING
ROAD & TUNNEL SYSTEMS