


NORTH

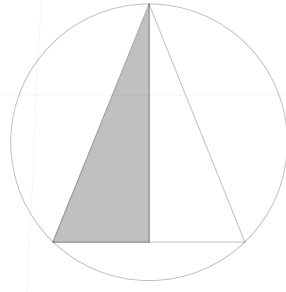

GLampitect

W: WWW.GLAMPITECT.CO.UK
E: CONTACT@GLAMPITECT.CO.UK
T: 0131 248 3019



Google Maps Aerial View of Existing Site



Pathway Materiality – Type 1 Stone Chips



New Road and Parking Materiality – Permeable Hard Standing



Existing Track Road


no new boundary treatment, existing hedges retained

no new boundary treatment, existing hedges retained

Existing Road

Date	Description	Rev	By
------	-------------	-----	----

Revision Description

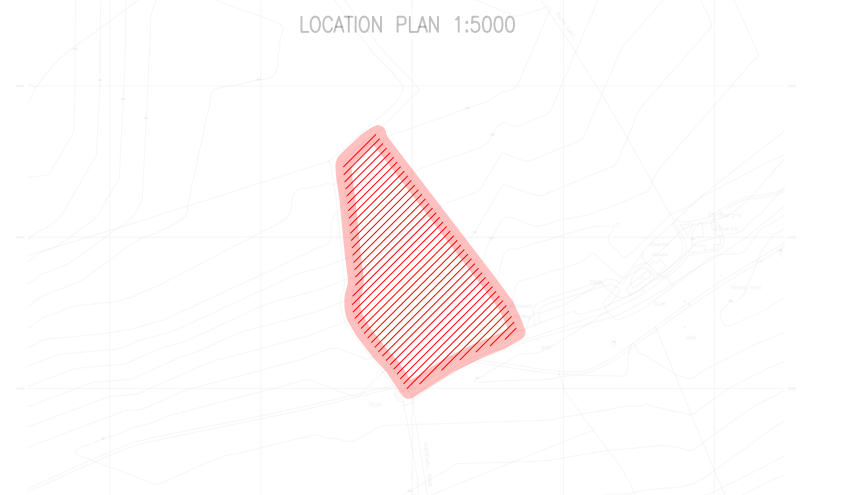

Project:
Whitewell Lodges - Client : Philip Cooper
Brook Barn, Church Lane, Whitewell, Whitchurch
Shropshire, SY13 3AN

Drawing Title:
Proposed Road and Access Plan

Drawing Number:
200616-03-01

Revision:
Date: 19/08/2020
Scale: 1:500 @ A1
Drawn By: JK
CAD Dwg File:
Arch. Base Dwg:

Issue Status:
Full Planning Application