


NORTH

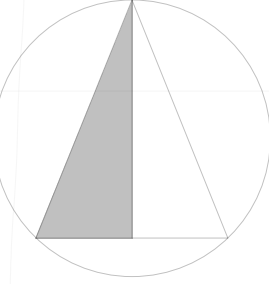

Pathway Materiality – Type 1 Stone Chips

New Road and Parking Materiality – Permeable Hard Standing


New Parking Area

Existing Track Road

Existing Road

Date	Description	Rev	By
------	-------------	-----	----

Revision Description

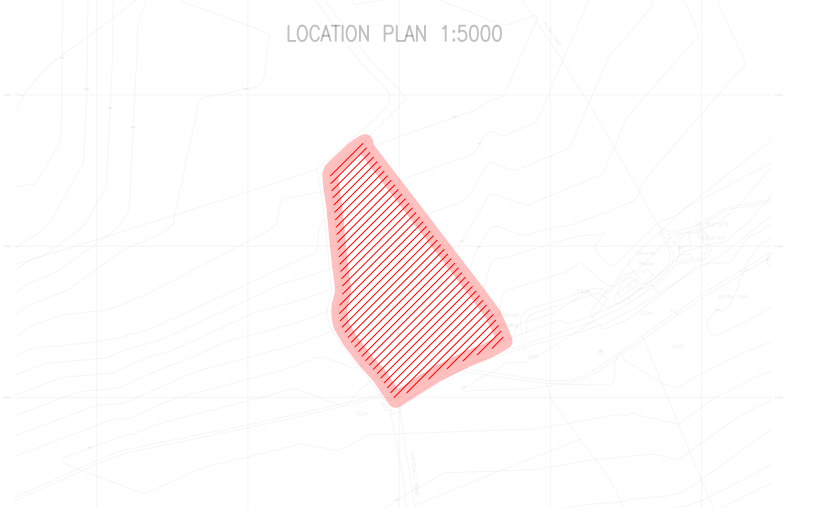

Project:
Whitewell Lodges - Client : Philip Cooper
Brook Barn, Church Lane, Whitewell, Whitechurch
Shropshire, SY13 3AN

Drawing Title:
Proposed Road and Access Plan

Drawing Number:
200616-03-01

Revision:
Date: 19/08/2020
Scale: 1:500 @ A1
Drawn By: JK
CAD Dwg File:
Arch. Base Dwg:

Issue Status:
Full Planning Application