

REL TO SYMBOLS

CLIPPING PTD

DECORING

BENCH AND SEATING

INDIGENOUS TREES

INDIGENOUS SHRUBBERY


EXISTING TREES

ROAD / PARKING

FOOTPATH

27/07/21 SOMMAY SITE AMENDED	
Date	Description
Rev	By


LOCATION PLAN 1:2500

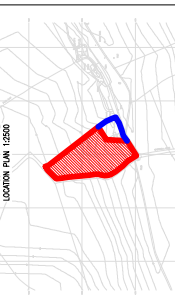

Project: Whitewell Lodges - Client : Philip Cooper
Rock Barn, Whitewell Lane, Whitewell, Whitchurch
Shropshire, SY13 3AN
Drawing Title: Site Layout Plan

Drawing Number:
200616-01-01

Revision:
Date: 19/08/2020
Scale: 1:500
Drawn By: JK
CAD Dwg File:
Arch. Base Dwg:
Issue Status:

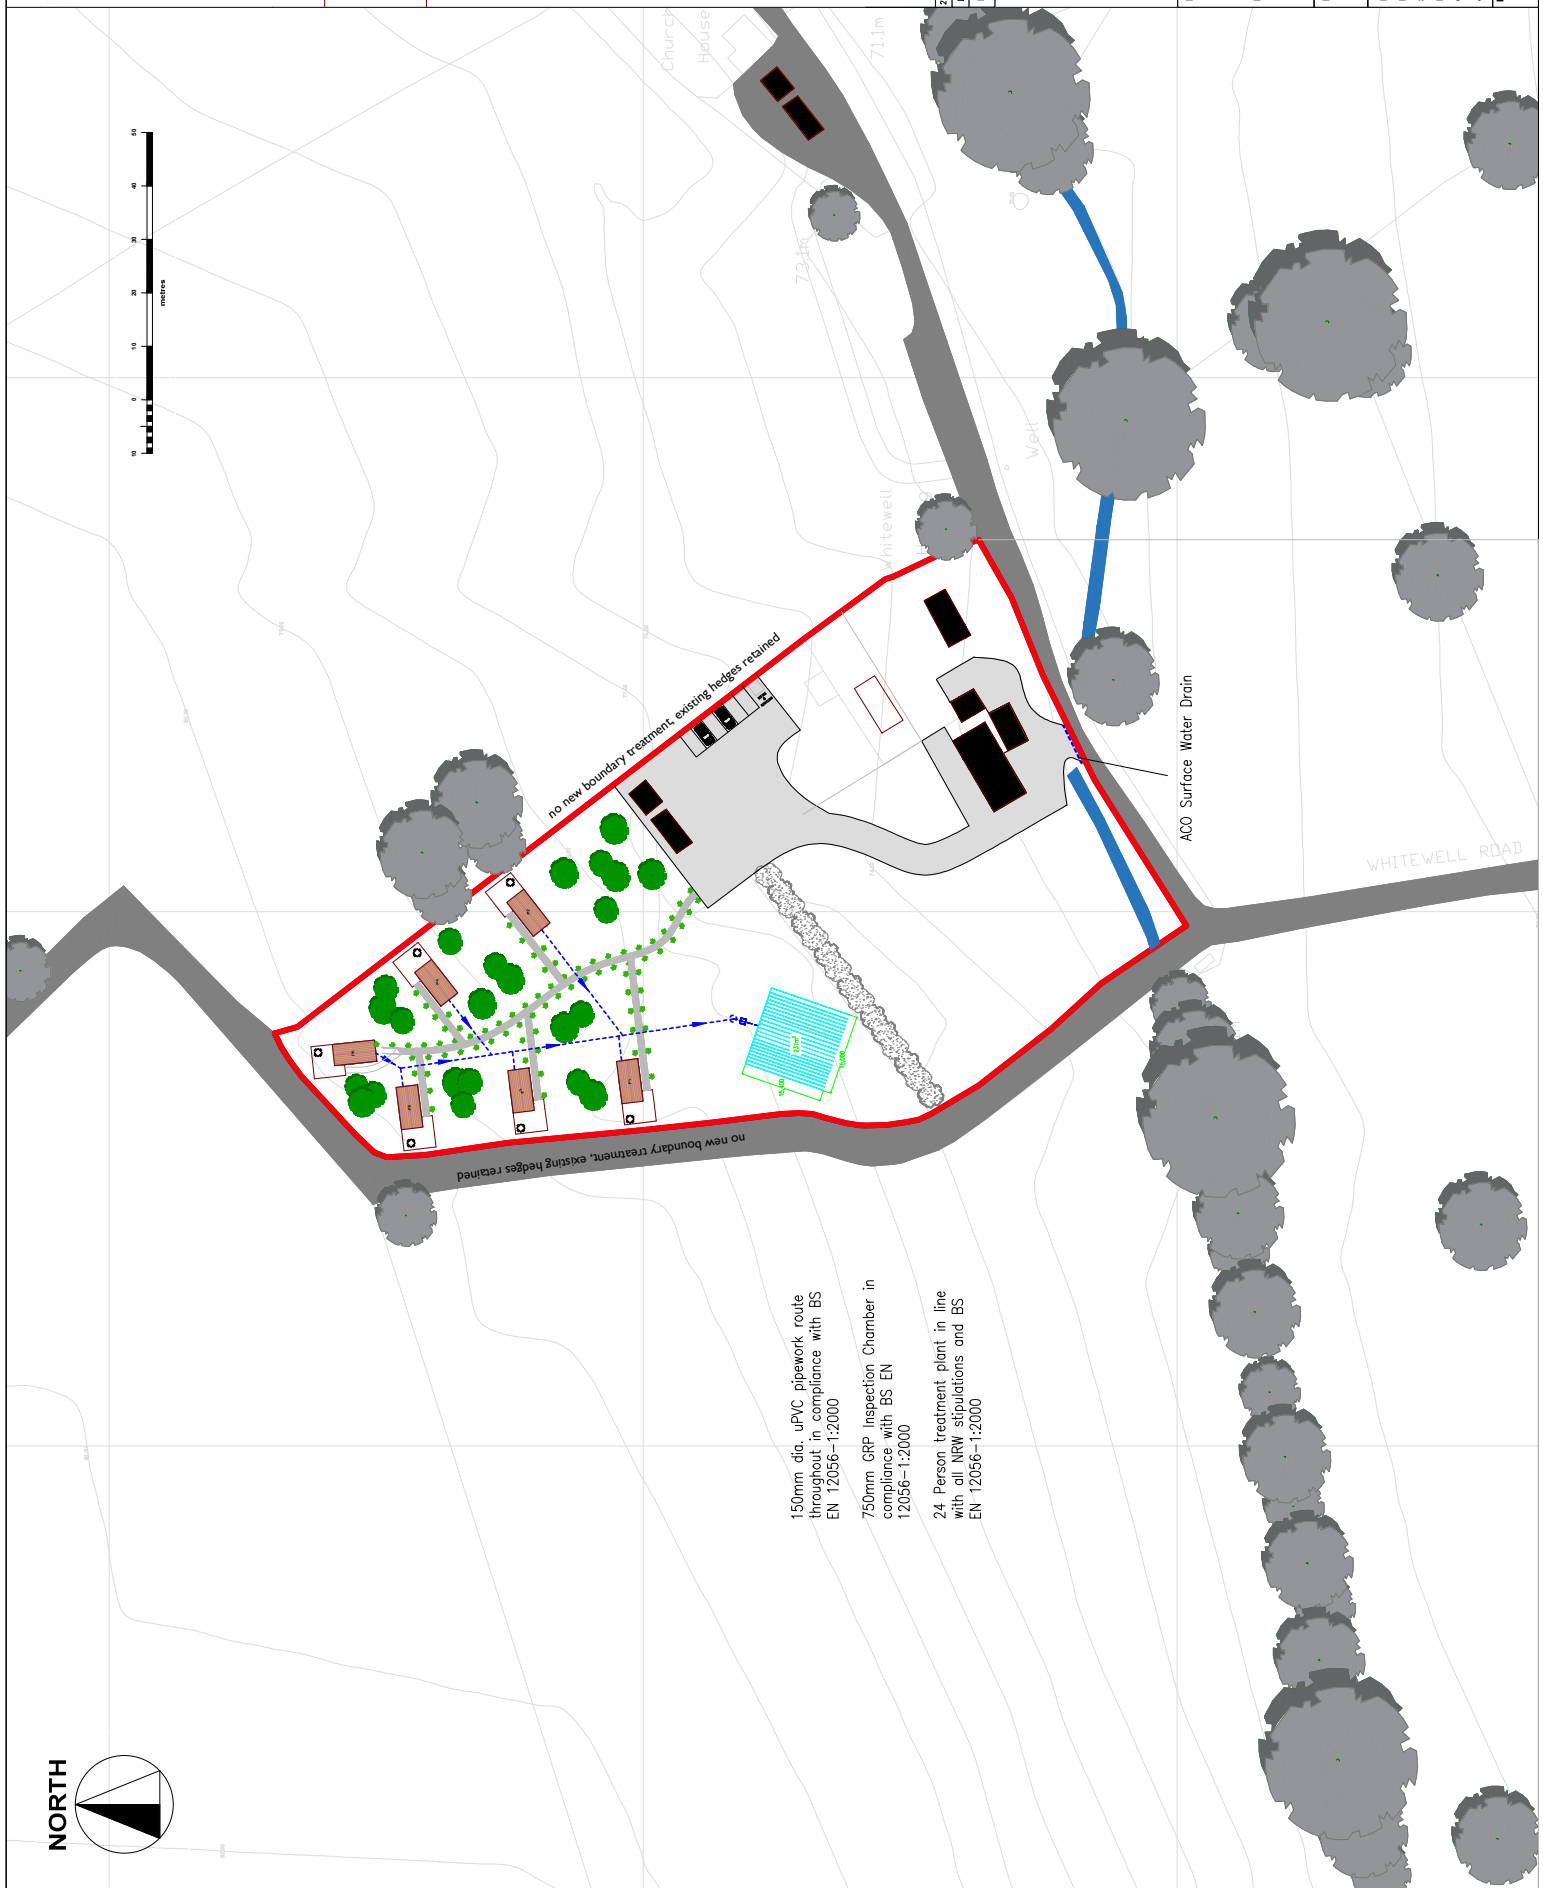

150mm dia. uPVC pipework route
throughout in compliance with BS
EN 12056-1:2000

750mm GRP Inspection Chamber in
compliance with BS EN
12056-1:2000

24 Person treatment plant in line
with all NRW stipulations and BS
EN 12056-1:2000