

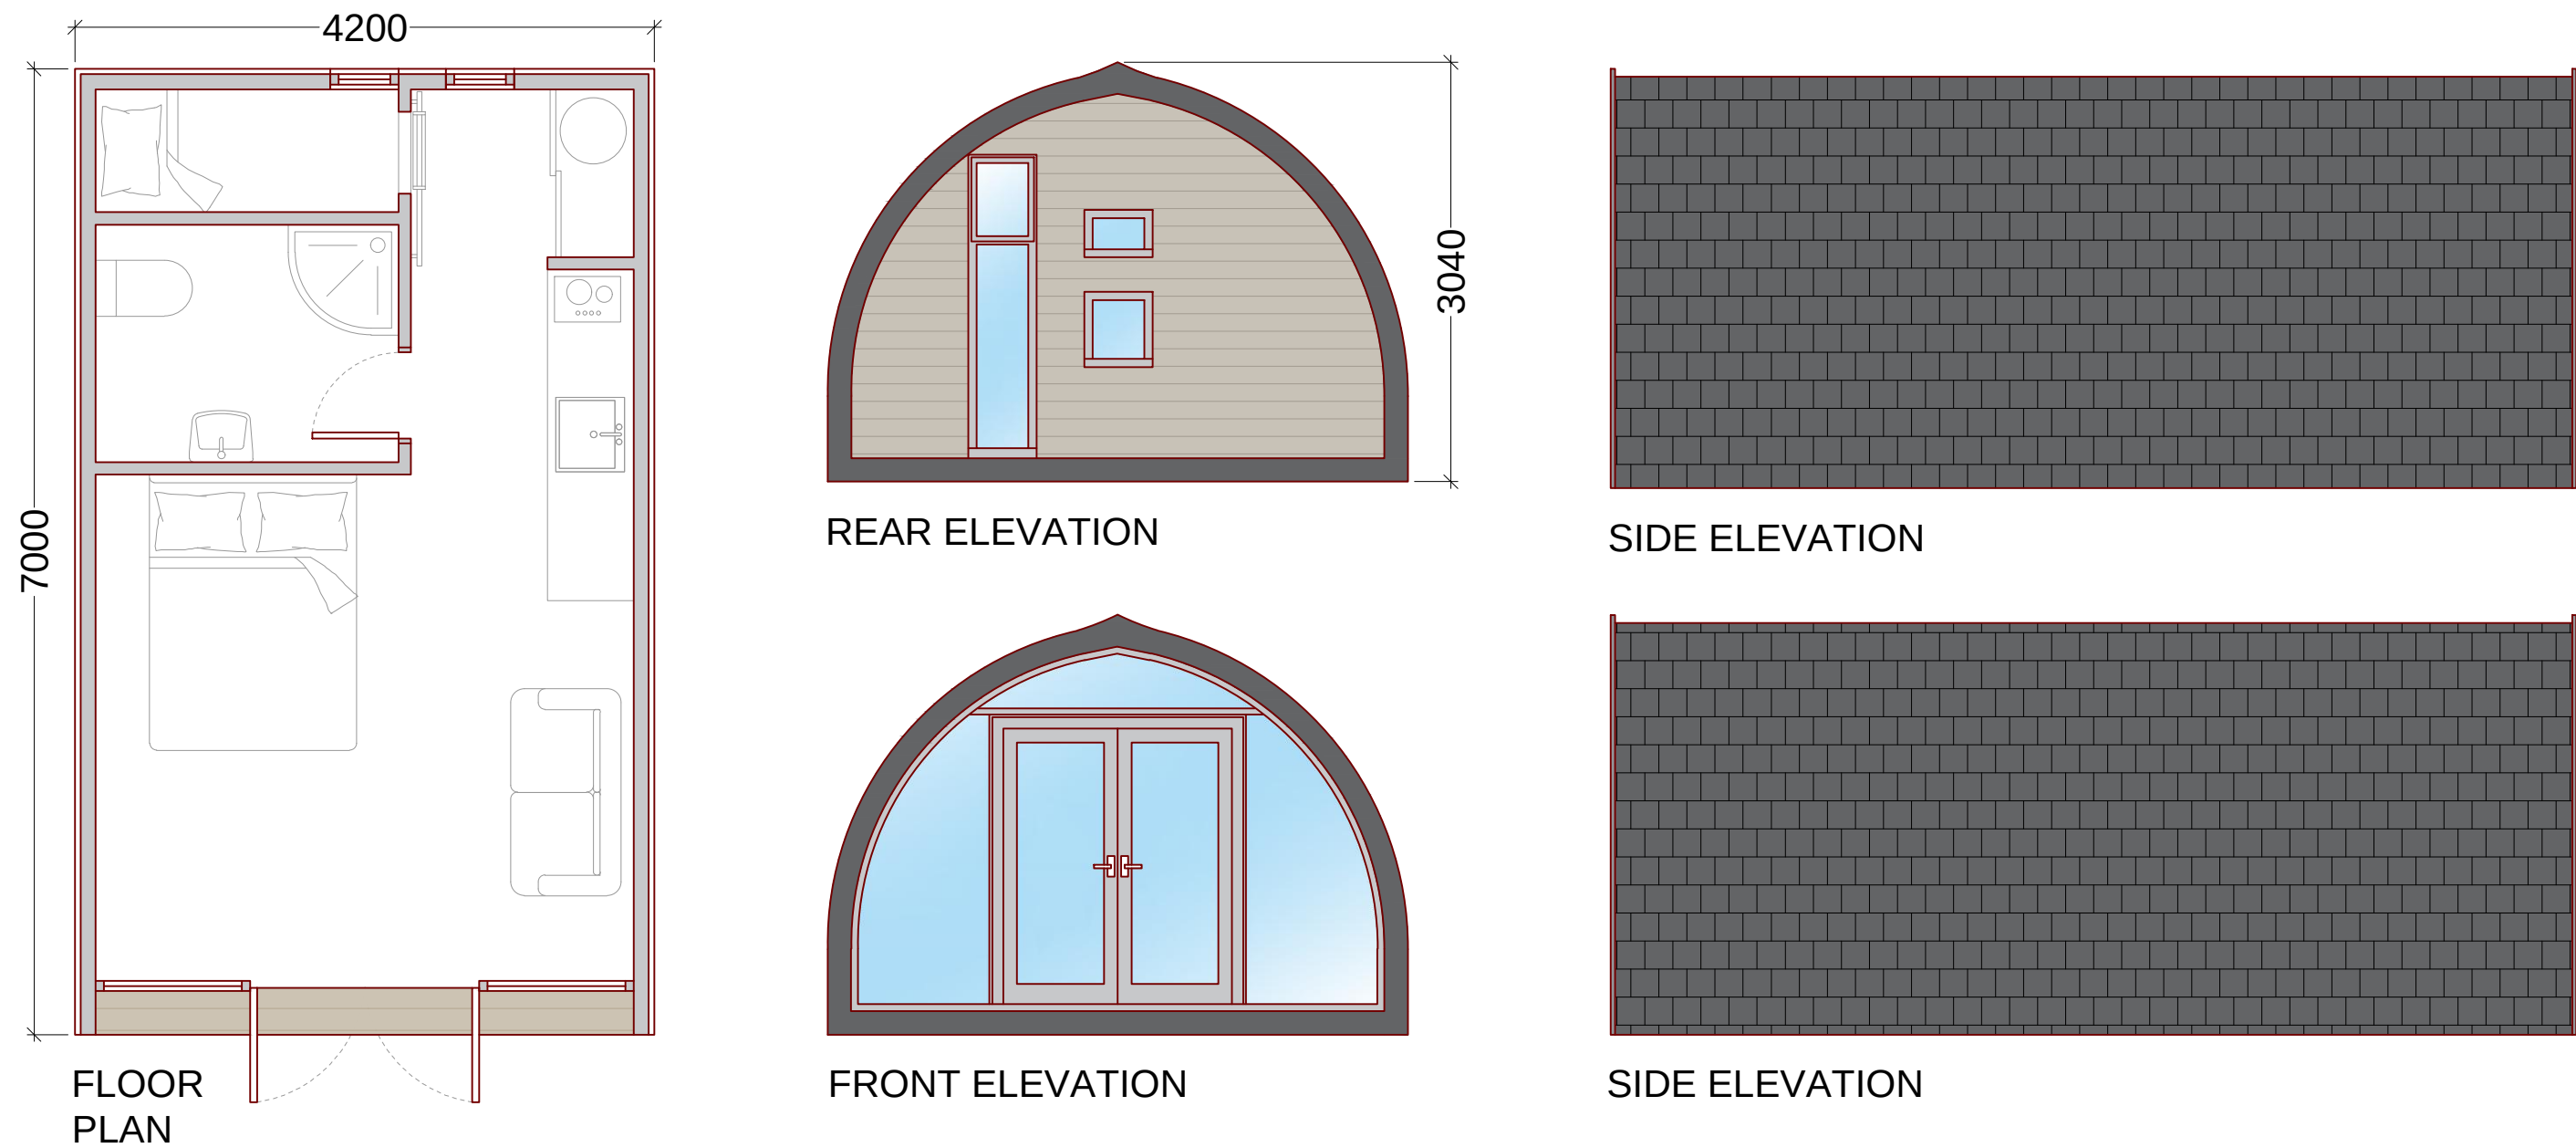


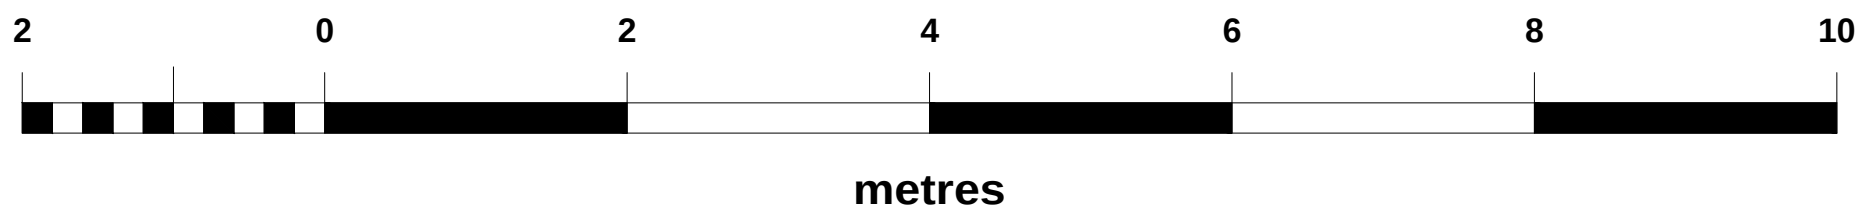

Pod 2 to 6 - sleeps up to 2

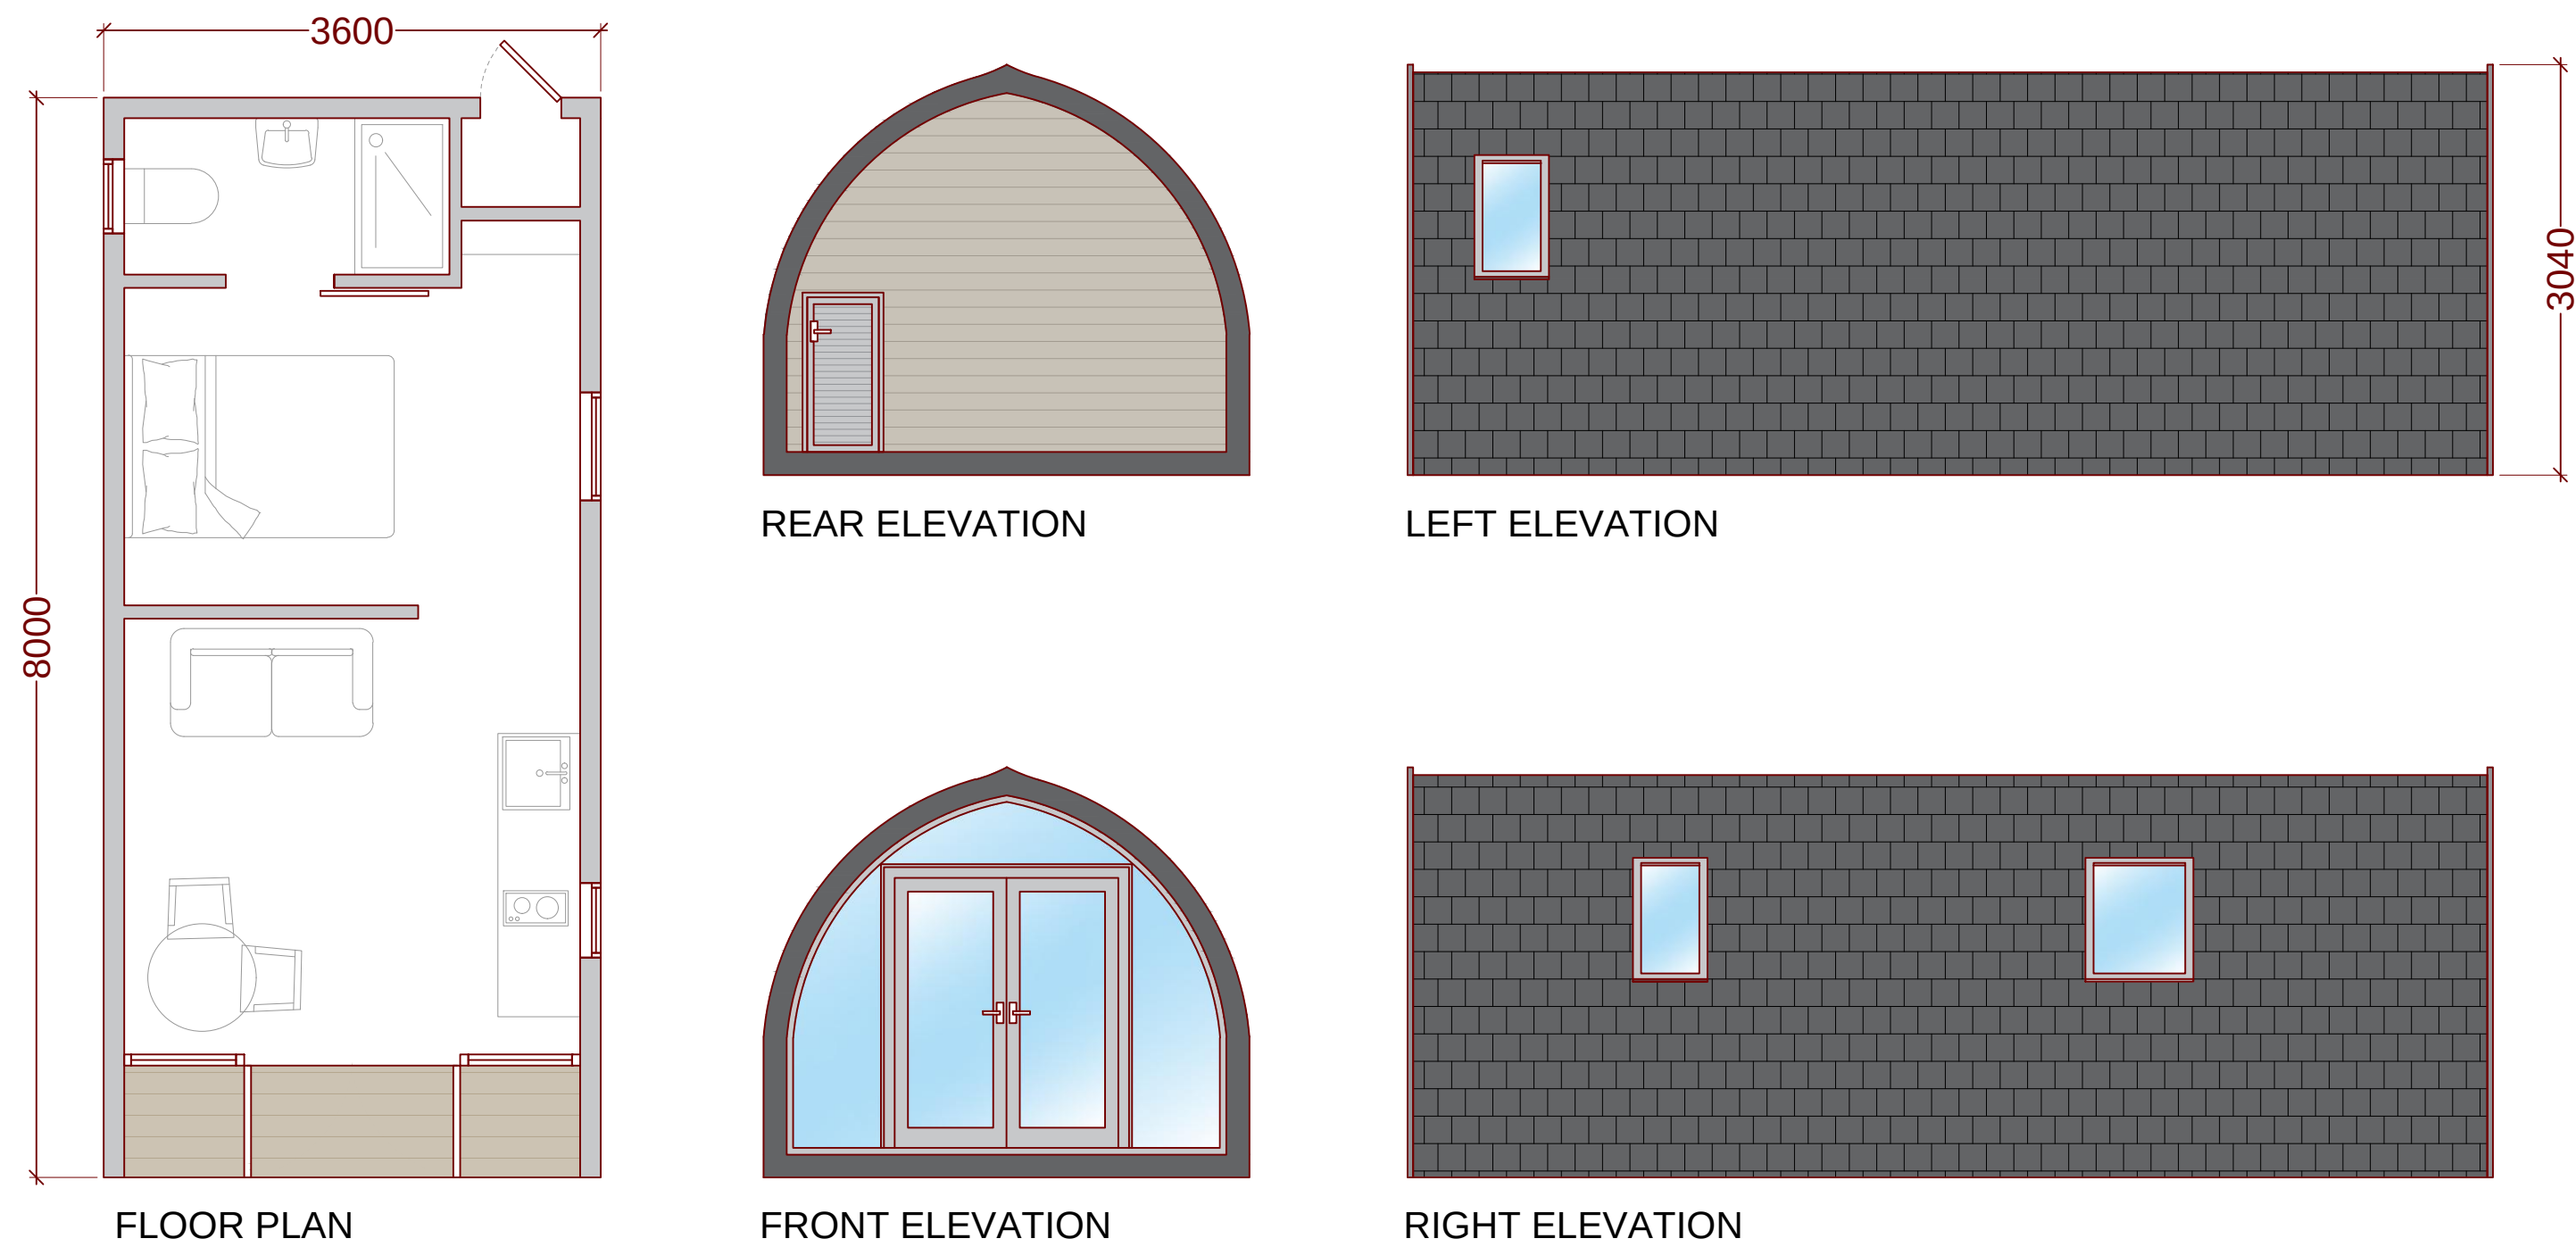

Date	Description	Rev	By
------	-------------	-----	----

Revision Description

Project:
Whitewell Lodges - Client : Philip Cooper
Brook Barn, Church Lane, Whitewell, Whitchurch
Shropshire, SY13 3AN

Drawing Title:
Proposed pod plans and elevations

Drawing Number:
200616-09-01

Revision: A
Date: 10/03/2025
Scale: 1:50 @ A1
Drawn By: TA
CAD Dwg File:
Arch. Base Dwg:

Issue Status:
Full Planning Application