
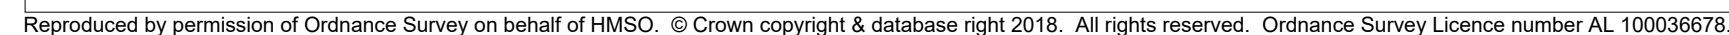


Follow any figured dimensions - do not scale for construction purposes. IF IN DOUBT ASK.

● Revision History	● Date

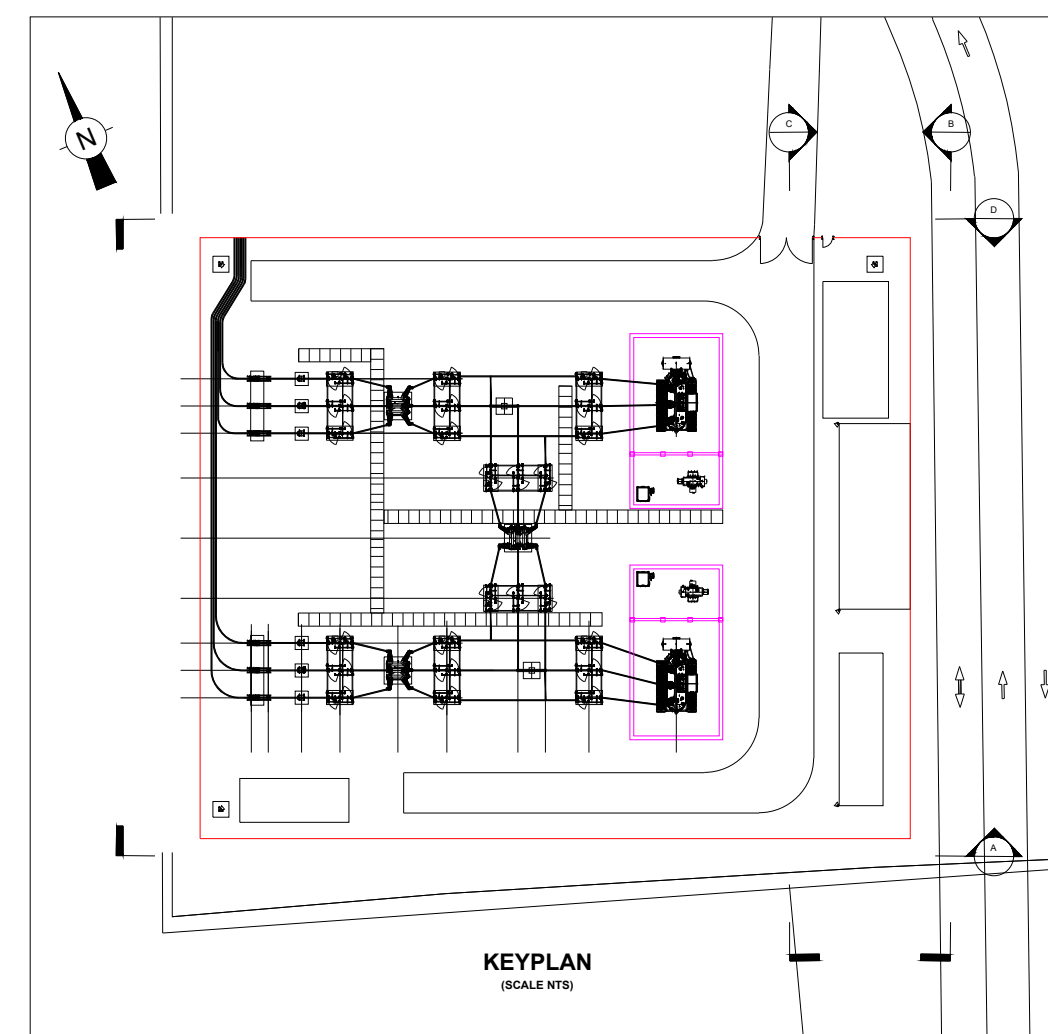

Chesster Office: Well House Barns Bretton Chesster CH4 1DH	South Manchester Office: Carriville House 76 Water Lane Wilmslow SK9 5BB	axis
0844 8700 007 - www.axisped.co.uk		
client: KRONOSPAN		
project: KRONOSPAN NORTH ACCESS ROAD		
drawing title: PROPOSED 132KV SUBSTATION - SITE ELEVATIONS		
date: DECEMBER 2022	drawn by: checked	
drawing number: PLANNING DRAWING 8	status: BC FOR PLANNING	
scale(s): 1:250 @A2	rev: --	
planning environment design		