



ELEVATION A

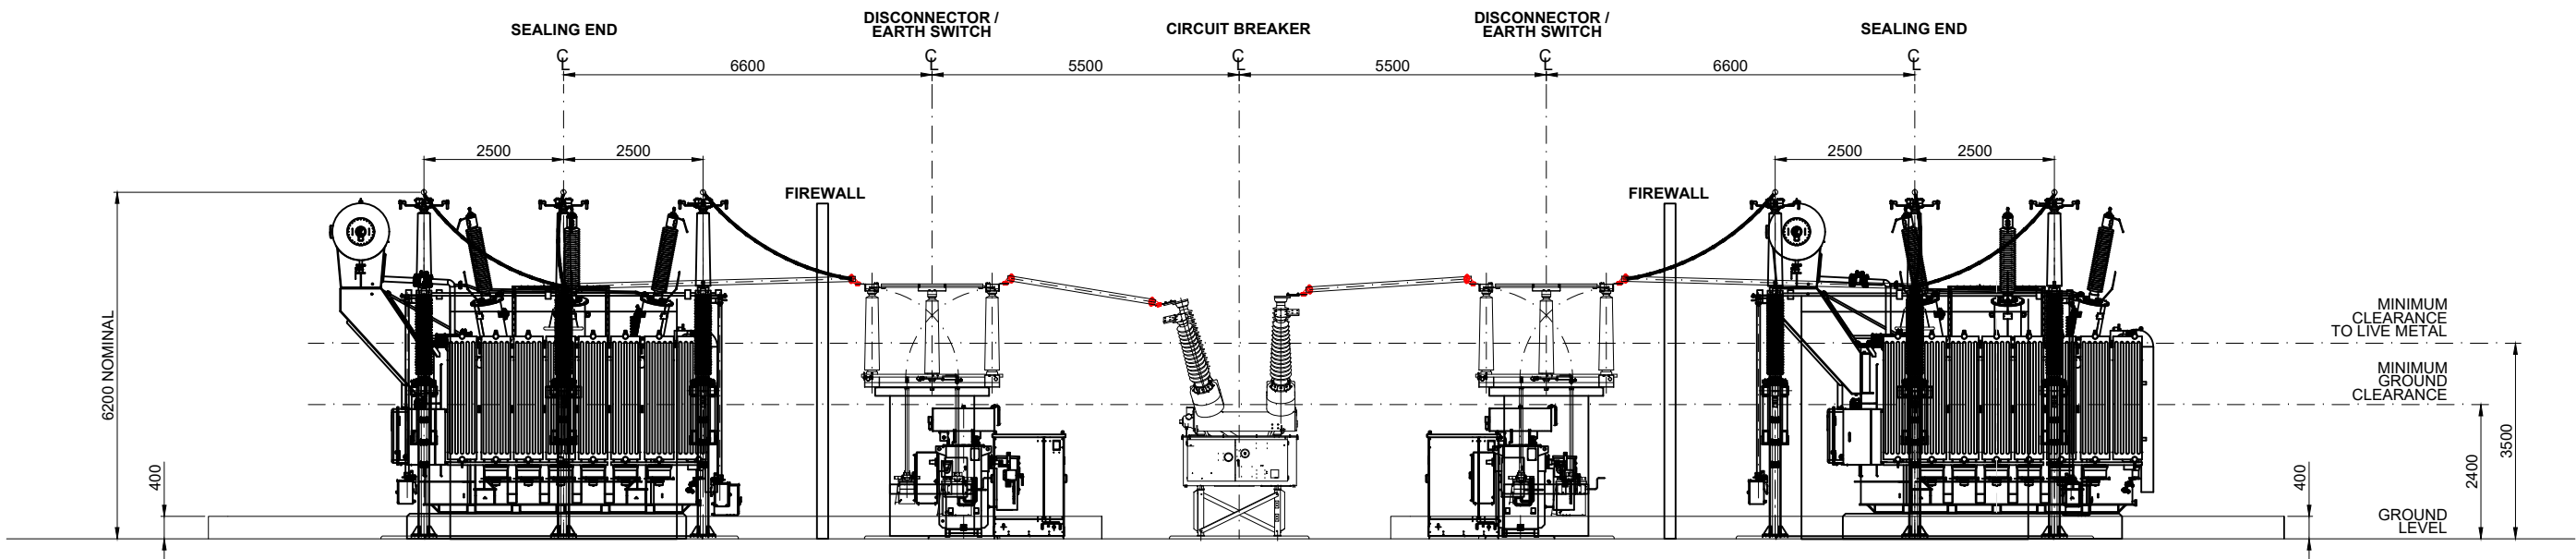

ELEVATION B

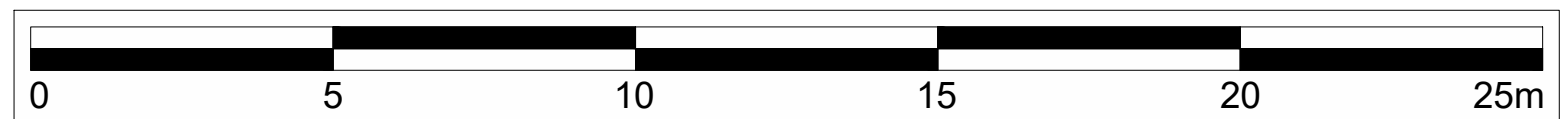

This drawing is the copyright of AXIS P.E.D Limited and may not be loaned, copied or reproduced in any way -or used for any offer, quote, tender or construction purposes without written consent of the company to do so

Follow any figured dimensions - do not scale for construction purposes. IF IN DOUBT ASK.

Revision History

Date

Revision History	Date

--	--

Client Office: Well House Farms Bretton Cheshire CH4 9DH		South Manchester Office: Canella House 76 Water Lane Wilmslow SK9 5BB		axis
0844 8700 007 - www.axisped.co.uk				
client: KRONOSPAN				
project: KRONOSPAN NORTH ACCESS ROAD				
drawing title: PROPOSED 132kV SUBSTATION - EQUIPMENT ELEVATIONS				
date: DECEMBER 2022		drawn by:	SK	checked: BC
drawing number: PLANNING DRAWING 7		status: FOR PLANNING		
scale(s): 1:125 @A2		rev: --		
planning environment design				