


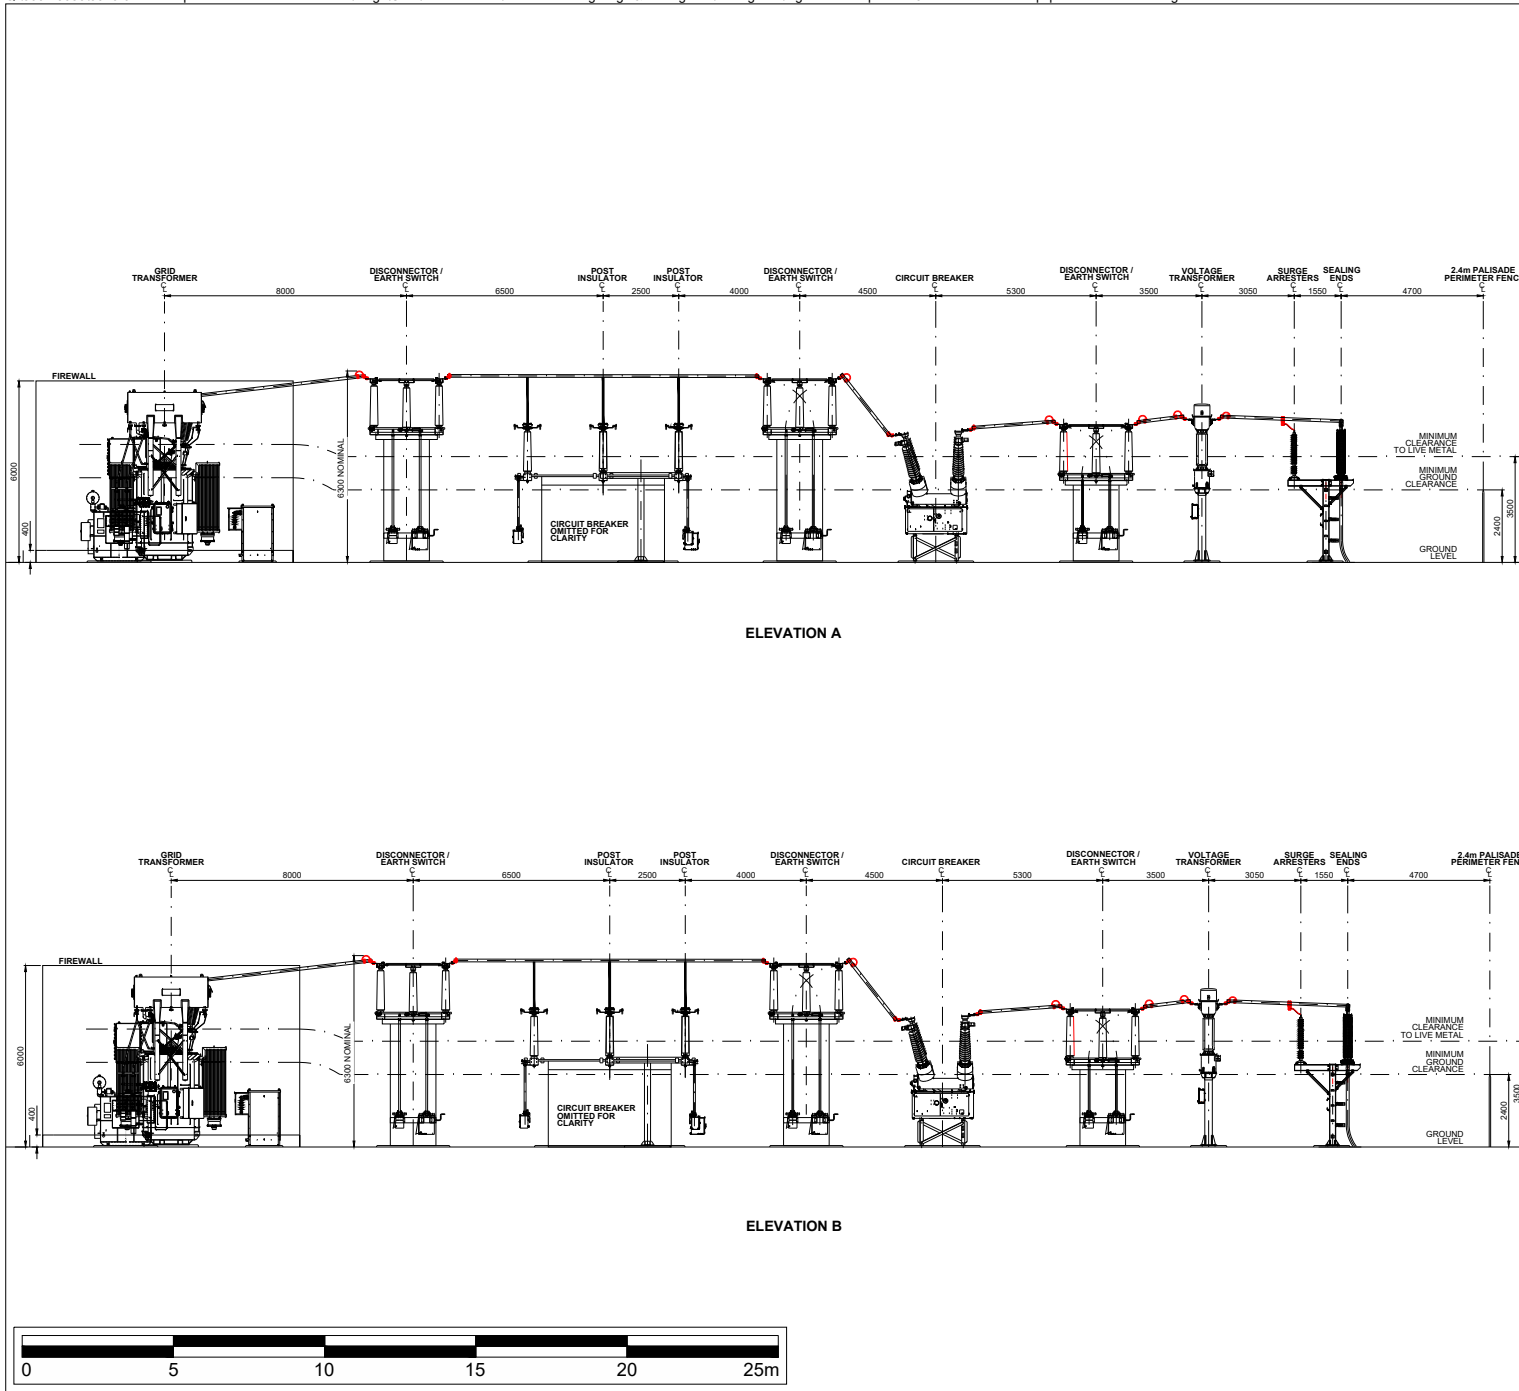

KRONOSPAN NORTH ACCESS
ROAD

Figure 4.7

Proposed 132kV Substation -
Equipment Elevations

Scale
1:250@A4

Date
December 2022